1	RELIABLE FENCE	112	03
2	SPARKS FUEL CO	112	03
3	SPARKS FUEL CO	113	01
4	WASHOE VAN GAS	113	01
5	CRANE CO	114	01
SHULTON 6	~~NORRIS FUEL~~ CO	115	02
7	BLAKE MOFFITT TOWNE	116	02
8	NEV TFR WHSE OLD WHSE	117	02
9	LINDLEY CO	118	03
10	TAMPAX	119	01
11	NEV TFR NEW WHSE	120	01
12	BARWICK	120	04
13	FIBRE GLAS ENGR	120	09
14	SHANE IRON METAL	125	01
15	DIESEL SAND	130	15
16	PIGGY BACKS	131	01
17	BI LEVELS	133	01
18	CALIF INSUL CONTRACTORS	133	01
19	COMMERICAL MVG STGE	133	01
20	THOLL FENCE CO	133	01
21	WOOD FABRICATORS	133	04
22	DEMMING WHSE	135	04
23	MEREDITH STEEL CO	135	07
24	SIERRA PAC POWER	135	09
25	C B CONCRETE	136	02
26	COOPER GRAIN CO	136	05
27	CALAVERAS CEMENT CO	137	01
28	NEV ROOFING	138	01
29	U S PLYWOOD	142	14
30	WATERS CRANE CO	146	03
31	MEEK LUMBER CO	147	02
32	WALLER LUMBER	147	02
33	DEPRESSED PIT	150	01
34	FREEPORT WHSE	152	06
35	PAC FREEPORT WHSE	152	06
36	MAINTENANCE OF WAY	153	03
37	AUTOMOTIVE	154	04
38	WHEEL PIT	155	11

39	PETROLANE	171	05
40	M AND R DISTRIB	172	06
41	HUMBLE OIL CO	172	07
42	VIKING PUMP	172	08
43	SOU PAC PIPE LINES	173	01
44	MAINTENANCE SP OUTFIT	180	01
45	CORRAL	182	01
46	CASHMAN EQUIP CO	182	20
47	TEAM TRACK SPX END RAMP	182	20
48	SEARS ROEBUCK	183	01
49	BIGELOW INC	185	05
50	ELJERS CO	186	02
51	GEM CONCRETE CO	201	01
52	NEV WHOSLE LBR	201	03
53	SIERRA ROOFING CO	202	03
54	SECURITY MIX CO	204	01
55	RICHFIELD OIL CO	204	02
56	NEV HIGHWAY DEPT	205	01
57	HAROLDS CLUB	206	02
58	NEV STATE PURCHASING	206	14
59	SHELL OIL CO	209	05
60	TEXACO INC	209	07
61	RENO SALVAGE	210	01
62	UNION OIL CO	213	03
63	NIKKEL LBR	215	01
64	~~MOBILE OIL CO~~	218	01
65	READY MIX CONCRETE	221	01
66	SMITH PETERSON	225	08
67	OLYMPIA SALES	225	15
68	TRANSLOADS MOSE HOUSE	230	01
69	JUENKE SATURNINE	231	01
70	LINNECKE ELECT	231	05
71	GEISTER HDWD WHSE	231	06
72	UPSON WHSE	231	08
73	NEV PRODUCE CO	231	09
74	HOUSE CARS	234	01
75	HOME FURN CO	236	01
76	SIERRA OXYGEN	236	01
77	TEAM TRACK V T CRANE	236	90
78	ASSOC OIL CO	240	01
79	ROHN MFG CO	240	05
80	BRADLEY J R CO	240	06
81	NATIONAL FUEL	240	09
82	RAY HEATING SHEET METAL	240	12
83	DRYWALL CO	241	01
84	MCMAHANS FURN CO	242	01
85	SIERRA NEWS	242	01
86	TEAM TRACK AUTO DOCK	242	01
87	WELSH BAKERY	242	01
88	SANFORD TRACTOR	242	04
89	QUARDS BUILDERS SPLY	245	01
90	SPROUL HOMES	245	01
91	BELL TELE CO	246	05
92	WESTERN ELECT	246	05

GRADE OPS

HF Linecke T-MSL

93	ACME FAST FRT	247	01
94	GRAID EQUIP CO	247	01
95	DEVINE MOVING STGE	247	02
96	AUTO DOCK	247	03
97	NOMALINI CONST	247	05
98	NEV PAINTING SANDBLSTG	249	01
99	RENO IRON WKS	249	15
	WESTERN BLDRS	250	09
1	FLANIGAN WHSE	250	11
2	LUCE LIQ AND WINE	250	18
3	SIERRA FAC POWER	250	25
4	H AND N STEEL FAB	251	01
5	DESERT GLASS CO	251	03
6	ELEVETH LBR CO	251	07
7	LUCE SONS MILLER BEER	252	04
8	LUCE OLYMPIA AND SOFT	252	05
9	LUCE MALT LIQ AND ALE	252	06
10	LEVY ZENTNER CO	252	12
11	FARMERS EXCHANGE	253	02
12	BISSINGER HIDE CO	54	01
13	BOISE CASCADE BLDG MTL.	263	01
14	BUILDERS MILL	264	01
15	FURNITURE WORLD	264	01
16	GHIGLERI NICHOLS	264	08
17	ARMCO	273	01
18	MARTIN IRON WKS	273	01
19	RECORD SUPPLY	273	01
20	O BRIEN TFR	274	01
21	BURKHAM SPLY	274	03
22	SWIFT CO	279	05
23	RENO MILLWORKS	279	08
24	RENO NEWSPAPERS	279	11
25	KEYSTONE FUEL CO	280	04
26	STANDARD OIL CO	280	08
27	UNION ICE	282	04
28	RENO EQUIP SLS	284	01
29	MCKESSON ROBBINS	284	10
30	SIGNAL OIL CO	285	01
31	HOME LBR SPLY	290	01
32	C B CONCRETE	290	06
33	LILLARD CO	290	17
34	NOR AMER VAN LINES	290	18
35	RENO FURN	290	19
36	ARMANKO SPLY CO	290	21
37	HOME LBR SPLY	291	01
38	GOTTSCHALK CO	292	02
39	ACME PLUMBING CO INC	292	05
40	O K DISTR	292	07
41	WHSLE DISTR	297	01
42	ALBERS CO		WP
43	BEACON DIST CO		WP
44	BENDER WHSE CO		WP
45	CAPITAL PLYWOOD INC		WP
46	COPELANG LUMBER		WP

47	D AND D WHSLE LIQ	WP
48	FRANZ MFG CO	WP
49	GENIX SUPPLY	WP
50	HEWARD INS CO	WP
51	MONTGOMERY WARD	WP
52	MORRISON MERRILL CO	WP
53	NEVACO INC	WP
54	NEV TFR	WP
55	N WEST DOOR PLYWD SLS	WP
56	OSBORNE DERMODY	WP
57	RENO LUMBER CO	WP
58	SAVIERS ELECT	WP
59	SEBERLING TIRE CO	WP
60	SIERRA FUEL CO	WP
61	SPESCO	WP
62	SUNBLEST FOODS	WP
63	TFCA	WP
64	VAUGHN MATERIALS	WP
65	WASHOE FUEL	WP
66	WEST WAREHOUSES	WP

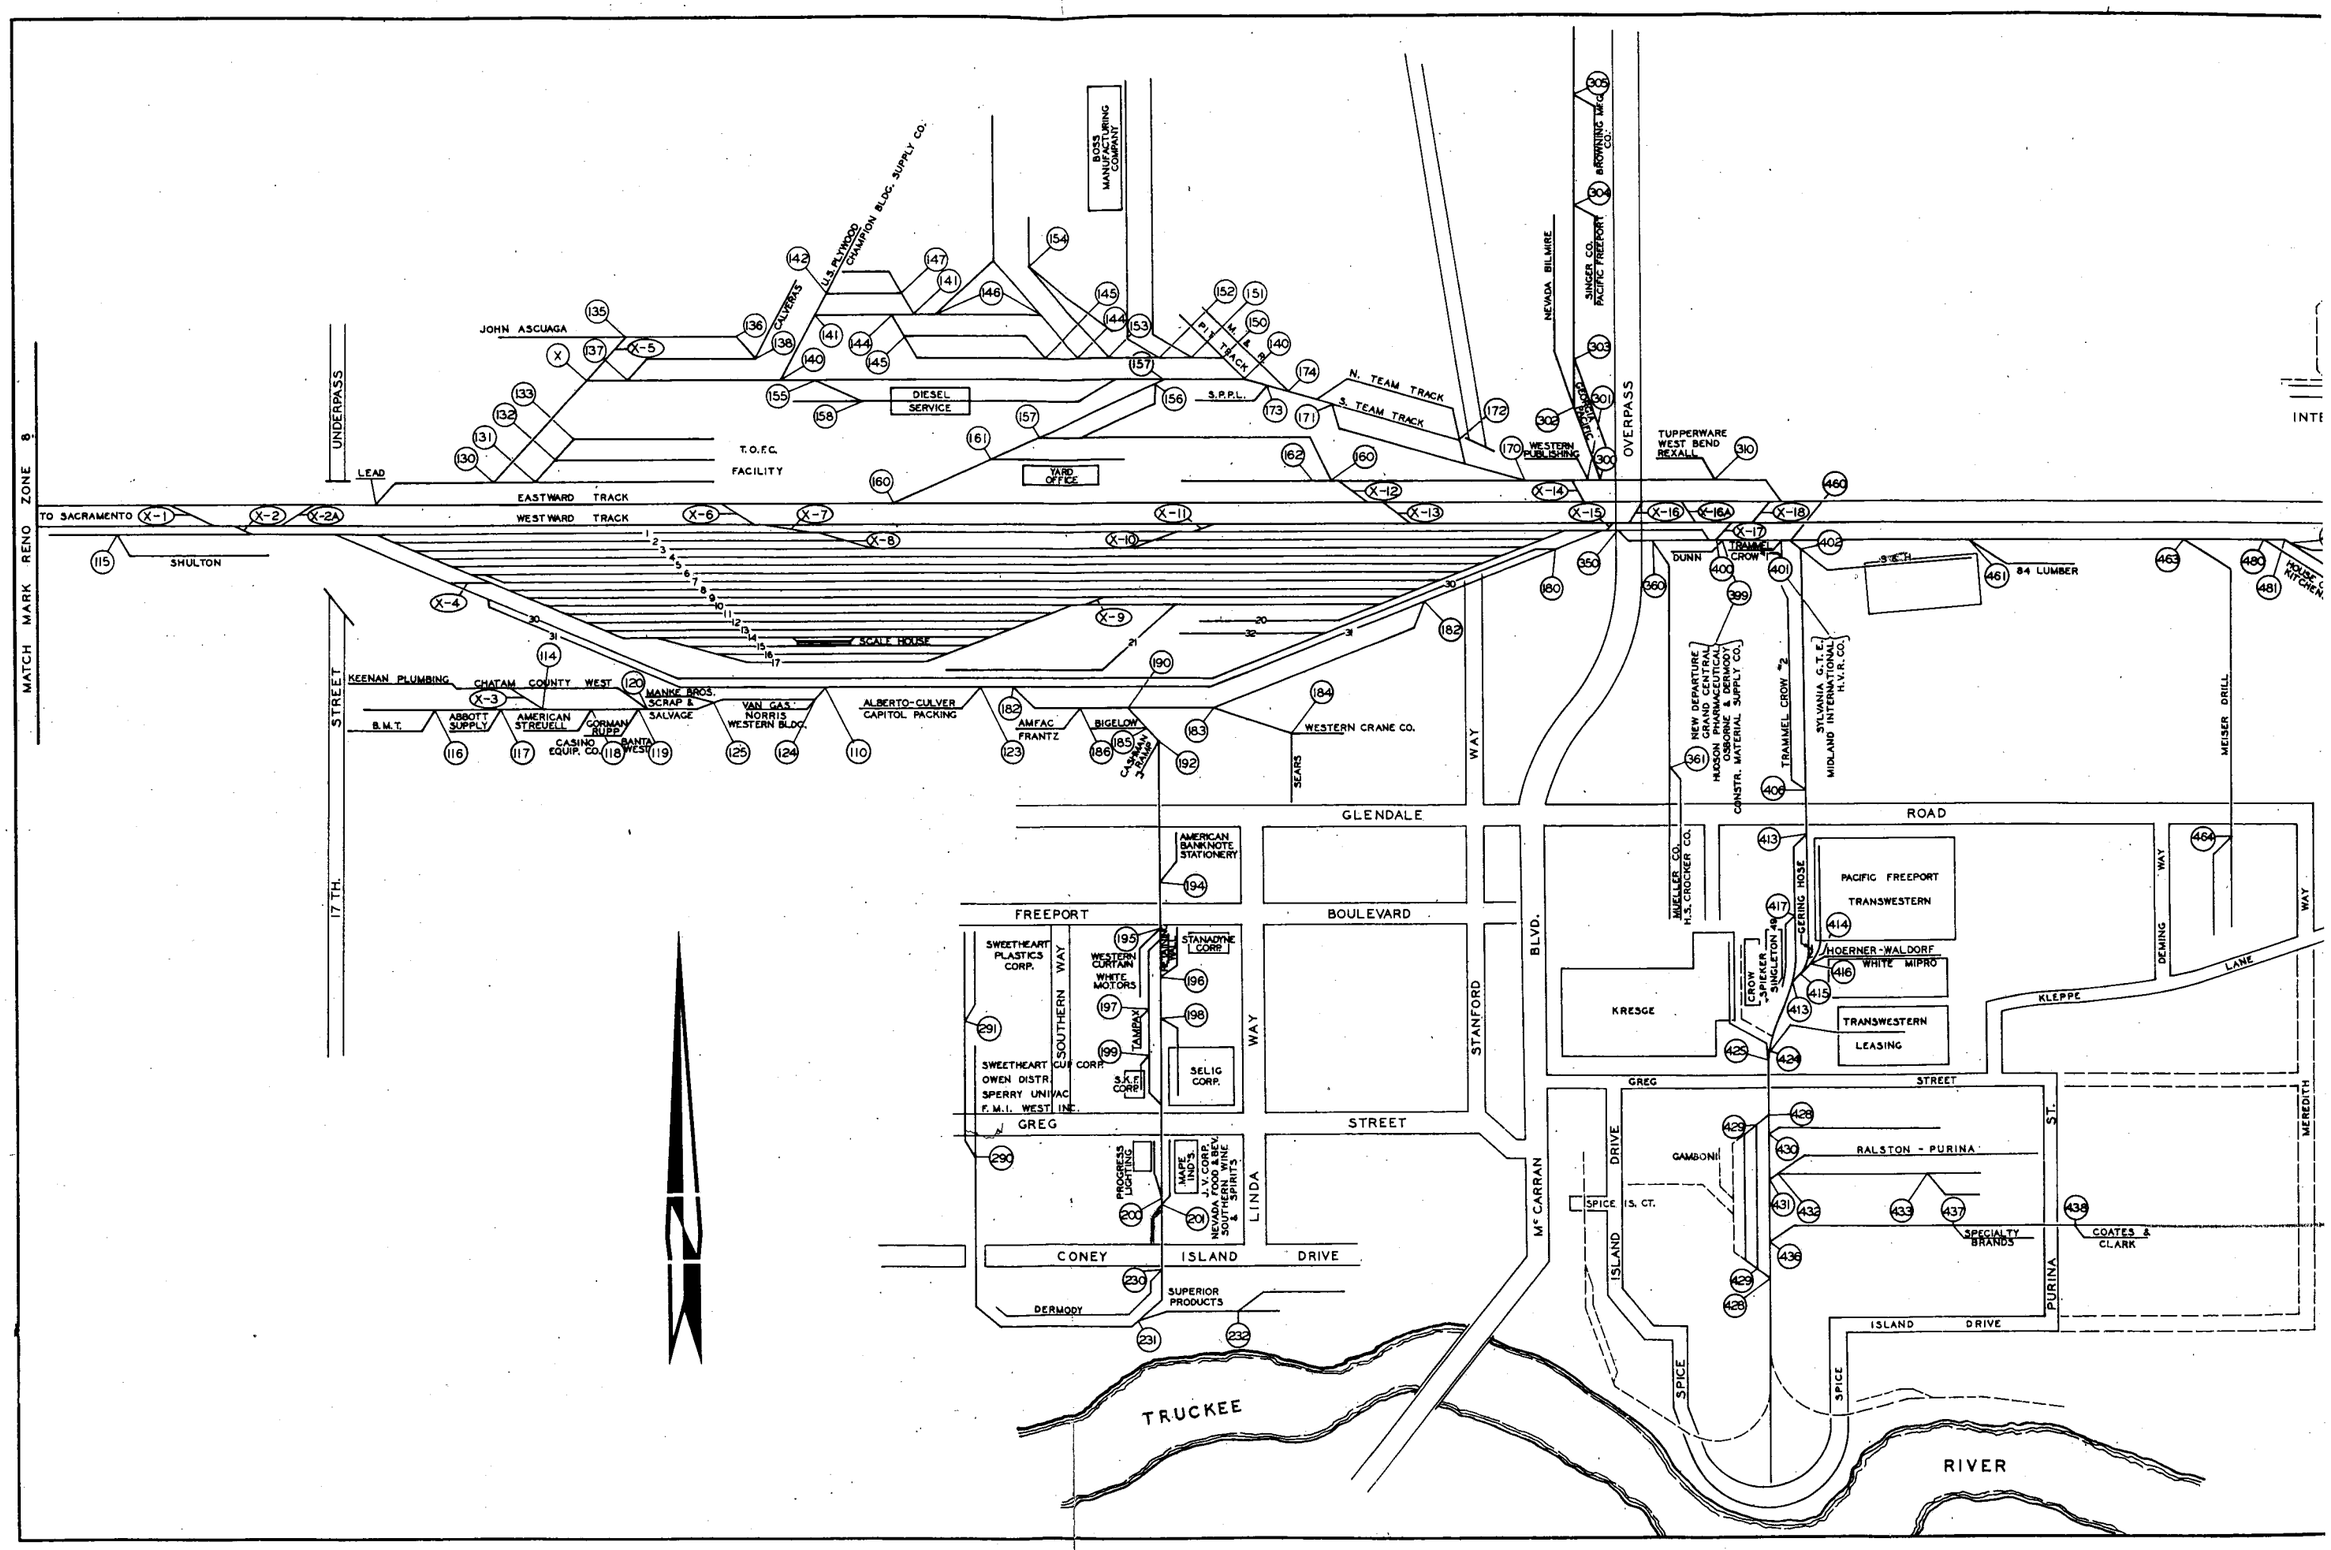
MATCH MARK RENO ZONE 8
UNDERPASS
JOHN ASCUAGA
LEAD
TO SACRAMENTO
SHULTON
EASTWARD TRACK
WESTWARD TRACK
T.O.F.C. FACILITY
DIESEL SERVICE
CULVERTS
U.S. PLYWOOD CHAMPION BLDG. SUPPLY CO.
BOSS MANUFACTURING COMPANY
YARD OFFICE
SCALE HOUSE
P.I. TRACK
M & R
S.P.P.L.
N. TEAM TRACK
S. TEAM TRACK
NEVADA BILMIRE
SINGER CO.
PACIFIC FREEPORT
BROWNING MFG. CO.
WESTERN PUBLISHING
OVERPASS
TUPPERWARE
WEST BEND
REXALL
DUNN
TRAMMEL CROW #1
TRAMMEL CROW #2
84 LUMBER
S.T.H.
SYLVANIA G.T.E.
MIDLAND INTERNATIONAL H.V.R. CO.
NEW DEPARTURE
GRAND CENTRAL
HUDSON PHARMACEUTICAL
CONSTR. MATERIAL SUPPLY CO.
MUELLER CO.
H.S. CROCKER CO.
MEISER DRILL
17 TH. STREET
KEENAN PLUMBING
CHATAM COUNTY WEST
B.M.T.
ABBOTT SUPPLY
AMERICAN STREUELL
CASINO EQUIP. CO.
GORMAN RUPP
BANTA WEST
MANKE BROS. SCRAP & SALVAGE
VAN GAS
NORRIS WESTERN BLDG.
ALBERTO-CULVER
CAPITOL PACKING
AMFAC
FRANTZ
BIGELOW
CASSMAN
SEARS
WESTERN CRANE CO.
WAY
GLENDALE ROAD
FREEPORT BOULEVARD
AMERICAN BANKNOTE STATIONERY
SWEETHEART PLASTICS CORP.
SOUTHERN WAY
WESTERN CURTAIN
WHITE MOTORS
STANADYNE CORP.
TAMPAX
SWEETHEART CUP CORP.
OWEN DISTR.
SPERRY UNIVAC
F.M.I. WEST, INC.
S.K.F. CORP.
SELIG CORP.
WAY
STANFORD BLVD.
GREG STREET
PROGRESS LIGHTING
MAPE IND'S.
J.V. CORP.
NEVADA FOOD & BEV.
SOUTHERN WINE & SPIRITS
LINDA
CONEY ISLAND DRIVE
DERMODY
SUPERIOR PRODUCTS
McCARRAN BLVD.
KRESGE
PACIFIC FREEPORT
TRANSWESTERN
GERING HOSE
HOERNER-WALDORF
WHITE MIPRO
CROW SPIEKER SINGLETON
TRANSWESTERN LEASING
KLEPPE LANE
DEMING WAY
GREG STREET
GAMBONI
RALSTON - PURINA
SPICE IS. CT.
ISLAND DRIVE
SPECIALTY BRANDS
COATES & CLARK
PURINA ST.
MEREDITH WAY
SPICE
TRUCKEE RIVER
N

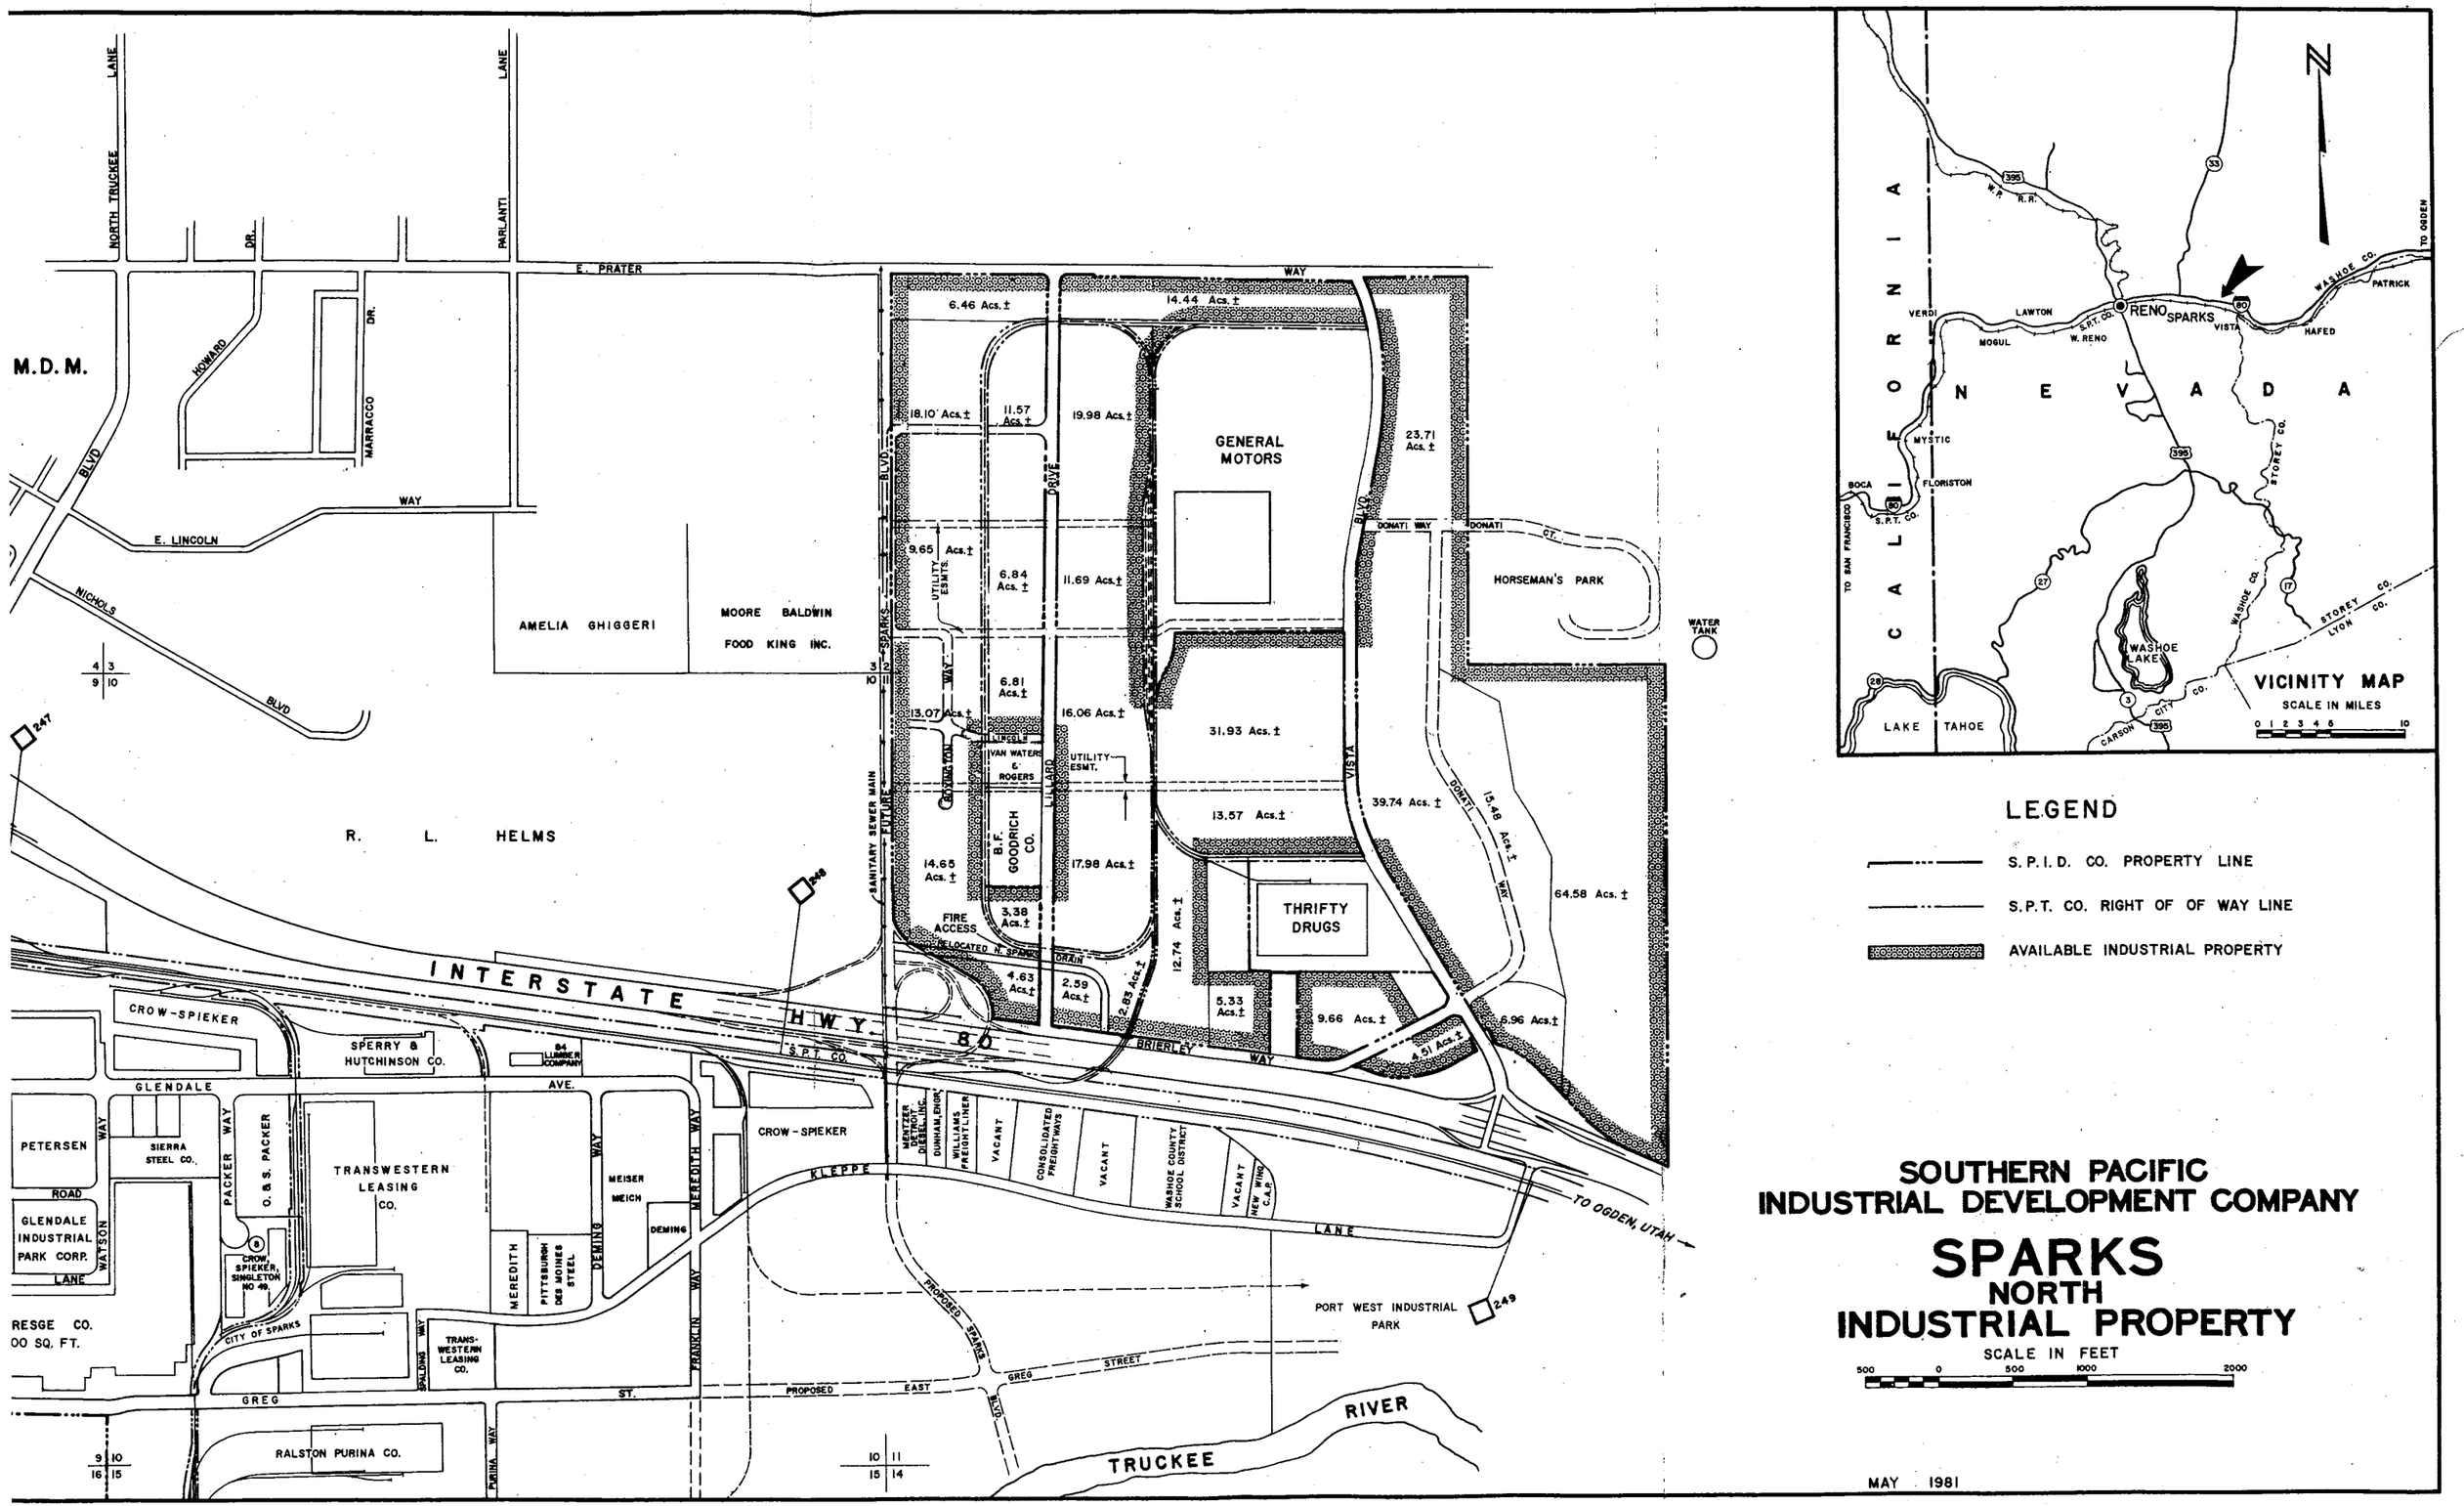
M.D.M.
NORTH TRUCKEE LANE
DR.
PARLANTI LANE
E. PRATER WAY
HOWARD
MARRACCO DR.
BLVD.
E. LINCOLN WAY
NICHOLS BLVD.
AMELIA GHIGGERI
MOORE BALDWIN
FOOD KING INC.
R. L. HELMS
GENERAL MOTORS
HORSEMAN'S PARK
WATER TANK
DONATI WAY
DONATI CT.
VISTA BLVD.
SPARKS BLVD.
LILLARD DRIVE
LINCOLN WAY
IVAN WATERS & ROGERS
BOYINGTON
B.F. GOODRICH CO.
UTILITY ESMT.
SANITARY SEWER MAIN FUTURE
FIRE ACCESS
RELOCATED N. SPARKS DRAIN
THRIFTY DRUGS
6.46 Acs.±
14.44 Acs.±
18.10 Acs.±
11.57 Acs.±
19.98 Acs.±
23.71 Acs.±
9.65 Acs.±
6.84 Acs.±
11.69 Acs.±
6.81 Acs.±
13.07 Acs.±
16.06 Acs.±
31.93 Acs.±
13.57 Acs.±
39.74 Acs.±
15.48 Acs.±
64.58 Acs.±
14.65 Acs.±
3.38 Acs.±
17.98 Acs.±
4.63 Acs.±
2.59 Acs.±
2.83 Acs.±
12.74 Acs.±
5.33 Acs.±
9.66 Acs.±
4.51 Acs.±
6.96 Acs.±
INTERSTATE HWY. 80
S.P.T. CO.
BRIERLEY WAY
CROW-SPIEKER
SPERRY & HUTCHINSON CO.
84 LUMBER COMPANY
GLENDALE AVE.
PETERSEN WAY
SIERRA STEEL CO.
PACKER WAY
O. & S. PACKER
TRANSWESTERN LEASING CO.
MEISER MEICH
DEMING WAY
DEMING
MEREDITH WAY
MEREDITH
PITTSBURGH DES MOINES STEEL
GLENDALE ROAD
GLENDALE INDUSTRIAL PARK CORP.
WATSON LANE
CROW, SPIEKER, SINGLETON NO 49.
CITY OF SPARKS
BALDWIN WAY
TRANS-WESTERN LEASING CO.
FRANKLIN WAY
CROW-SPIEKER
MENTZER MEDICAL DIESEL, INC.
DUNHAM, ENGR.
WILLIAMS FREIGHTLINER
VACANT
CONSOLIDATED FREIGHTWAYS
VACANT
WASHOE COUNTY SCHOOL DISTRICT
VACANT NEW WING C.A.P.
KLEPPE LANE
TO OGDEN, UTAH
PROPOSED SPARKS BLVD.
PORT WEST INDUSTRIAL PARK
GREG ST.
PROPOSED EAST GREG STREET
RALSTON PURINA CO.
PURINA WAY
TRUCKEE RIVER
RESGE CO.
00 SQ. FT.
247
248
249
4 3
9 10
9 10
16 15
10 11
15 14
VICINITY MAP
SCALE IN MILES
0 1 2 3 4 5 10
CALIFORNIA
NEVADA
VERDI
LAWTON
MOGUL
W. RENO
RENO
SPARKS
VISTA
HAFED
PATRICK
TO OGDEN
WASHOE CO.
MYSTIC
FLORISTON
BOCA
TO SAN FRANCISCO
STOREY CO.
WASHOE LAKE
LAKE TAHOE
CARSON CITY CO.
LYON CO.
LEGEND
S.P.I.D. CO. PROPERTY LINE
S.P.T. CO. RIGHT OF OF WAY LINE
AVAILABLE INDUSTRIAL PROPERTY
SOUTHERN PACIFIC
INDUSTRIAL DEVELOPMENT COMPANY
SPARKS
NORTH
INDUSTRIAL PROPERTY
SCALE IN FEET
500 0 500 1000 2000
MAY 1981

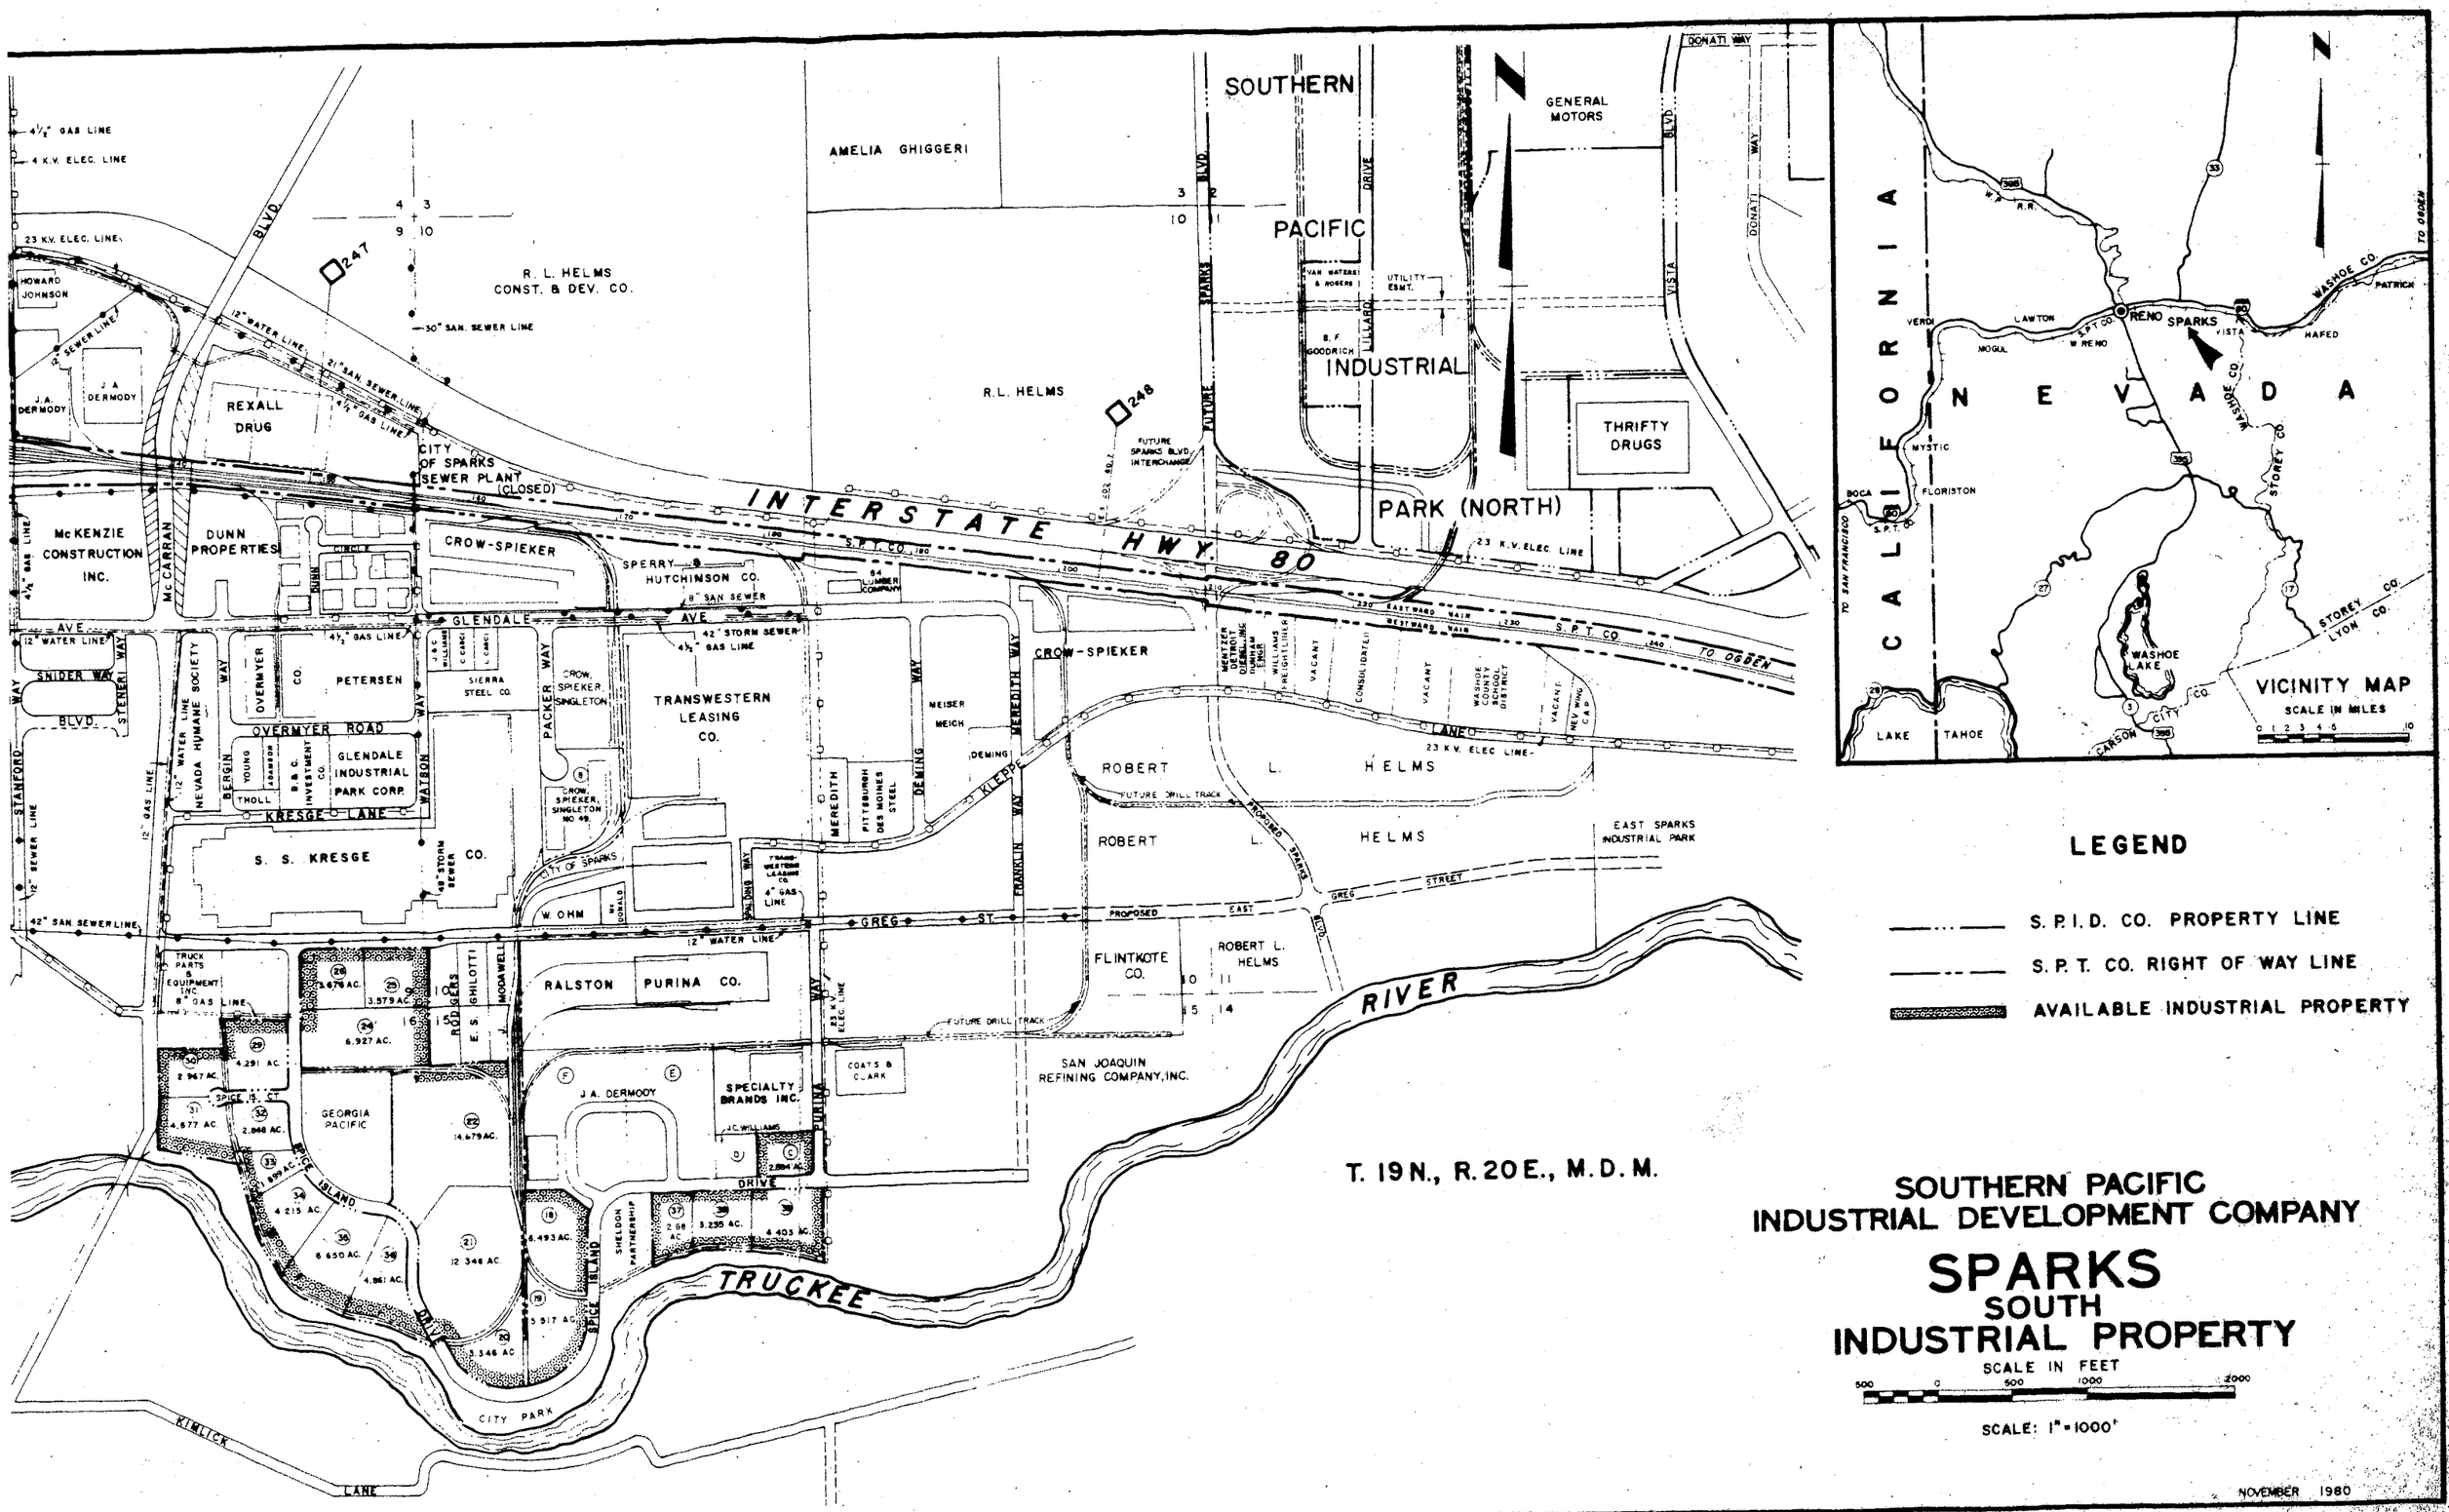

SOUTHERN PACIFIC INDUSTRIAL DEVELOPMENT COMPANY

SPARKS SOUTH INDUSTRIAL PROPERTY

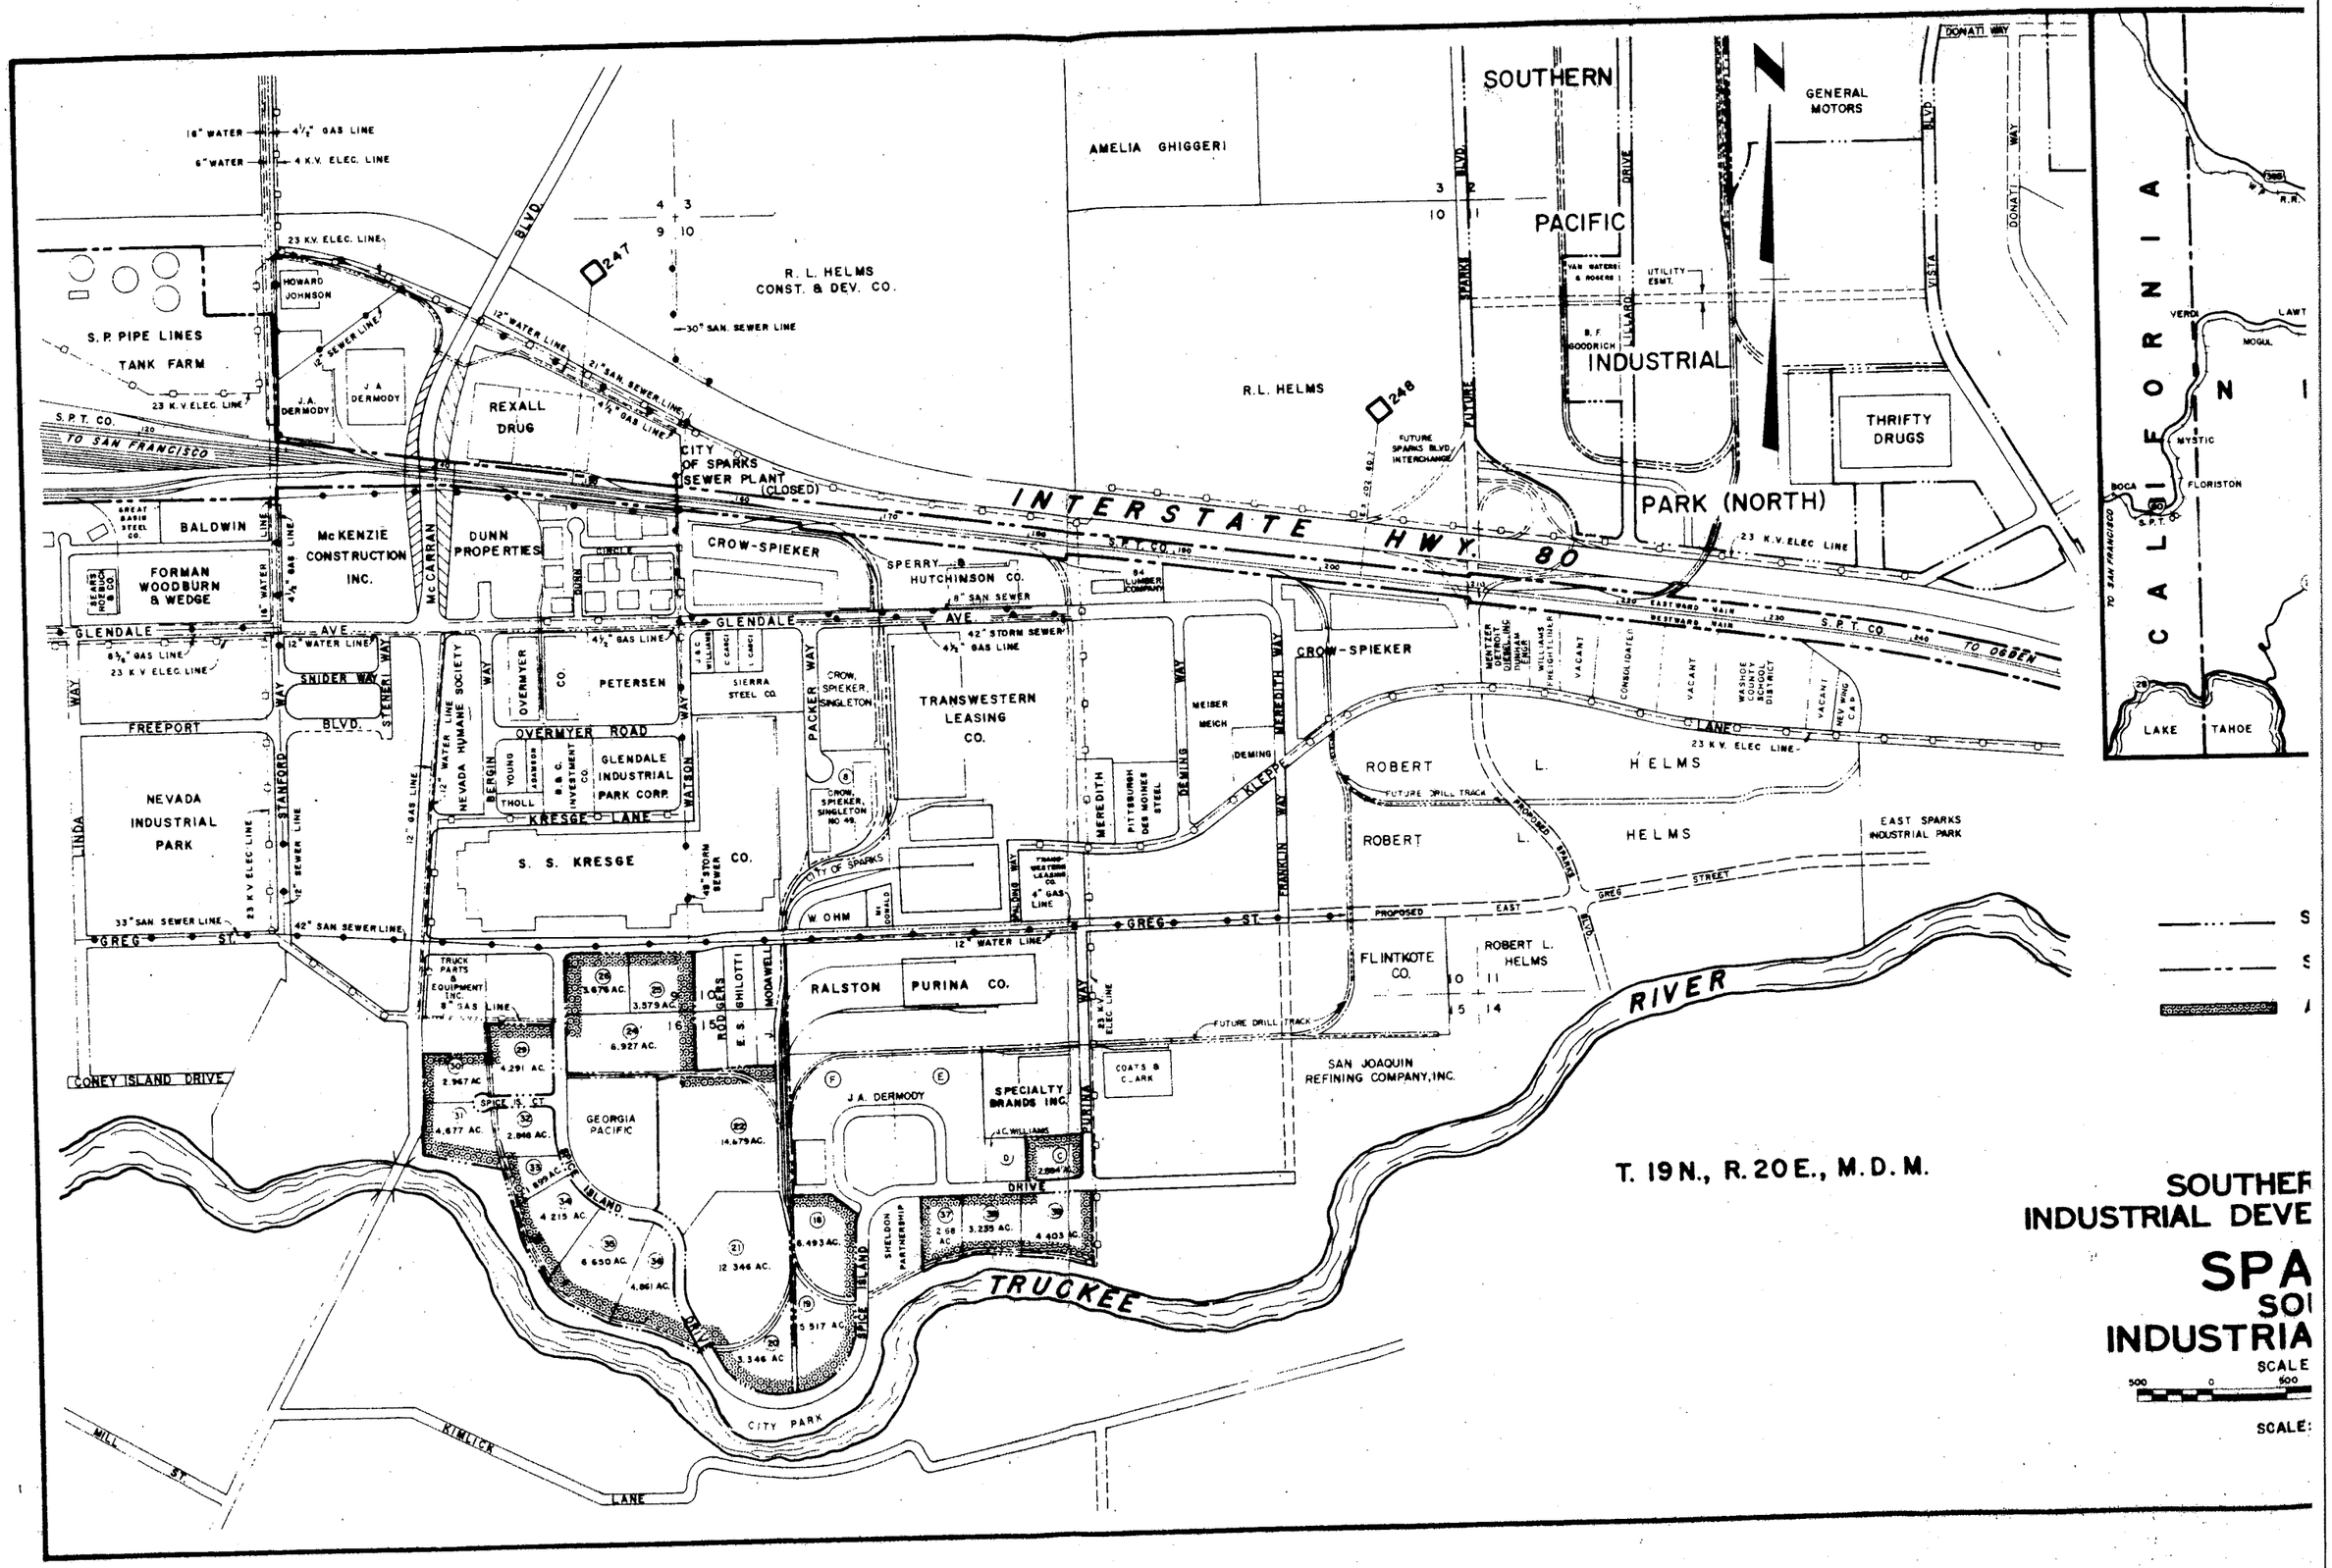
INTERSTATE HWY. 80
S.P. PIPE LINES TANK FARM
HOWARD JOHNSON
J.A. DERMODY
REXALL DRUG
CITY OF SPARKS SEWER PLANT (CLOSED)
R. L. HELMS CONST. & DEV. CO.
AMELIA GHIGGERI
R.L. HELMS
SOUTHERN PACIFIC
GENERAL MOTORS
INDUSTRIAL PARK (NORTH)
THRIFTY DRUGS
FUTURE SPARKS BLVD. INTERCHANGE
BALDWIN
FORMAN WOODBURN & WEDGE
McKENZIE CONSTRUCTION INC.
DUNN PROPERTIES
CROW-SPIEKER
SPERRY-HUTCHINSON CO.
TRANSWESTERN LEASING CO.
PETERSEN
OVERMYER CO.
GLENDALE INDUSTRIAL PARK CORP.
S. S. KRESGE CO.
NEVADA INDUSTRIAL PARK
NEVADA HUMANE SOCIETY
SIERRA STEEL CO.
ROBERT L. HELMS
EAST SPARKS INDUSTRIAL PARK
FLINTKOTE CO.
RALSTON PURINA CO.
SAN JOAQUIN REFINING COMPANY, INC.
SPECIALTY BRANDS INC.
GEORGIA PACIFIC
CITY PARK
TRUCKEE RIVER
T. 19 N., R. 20 E., M.D.M.
CALIFORNIA
LAKE TAHOE
SCALE

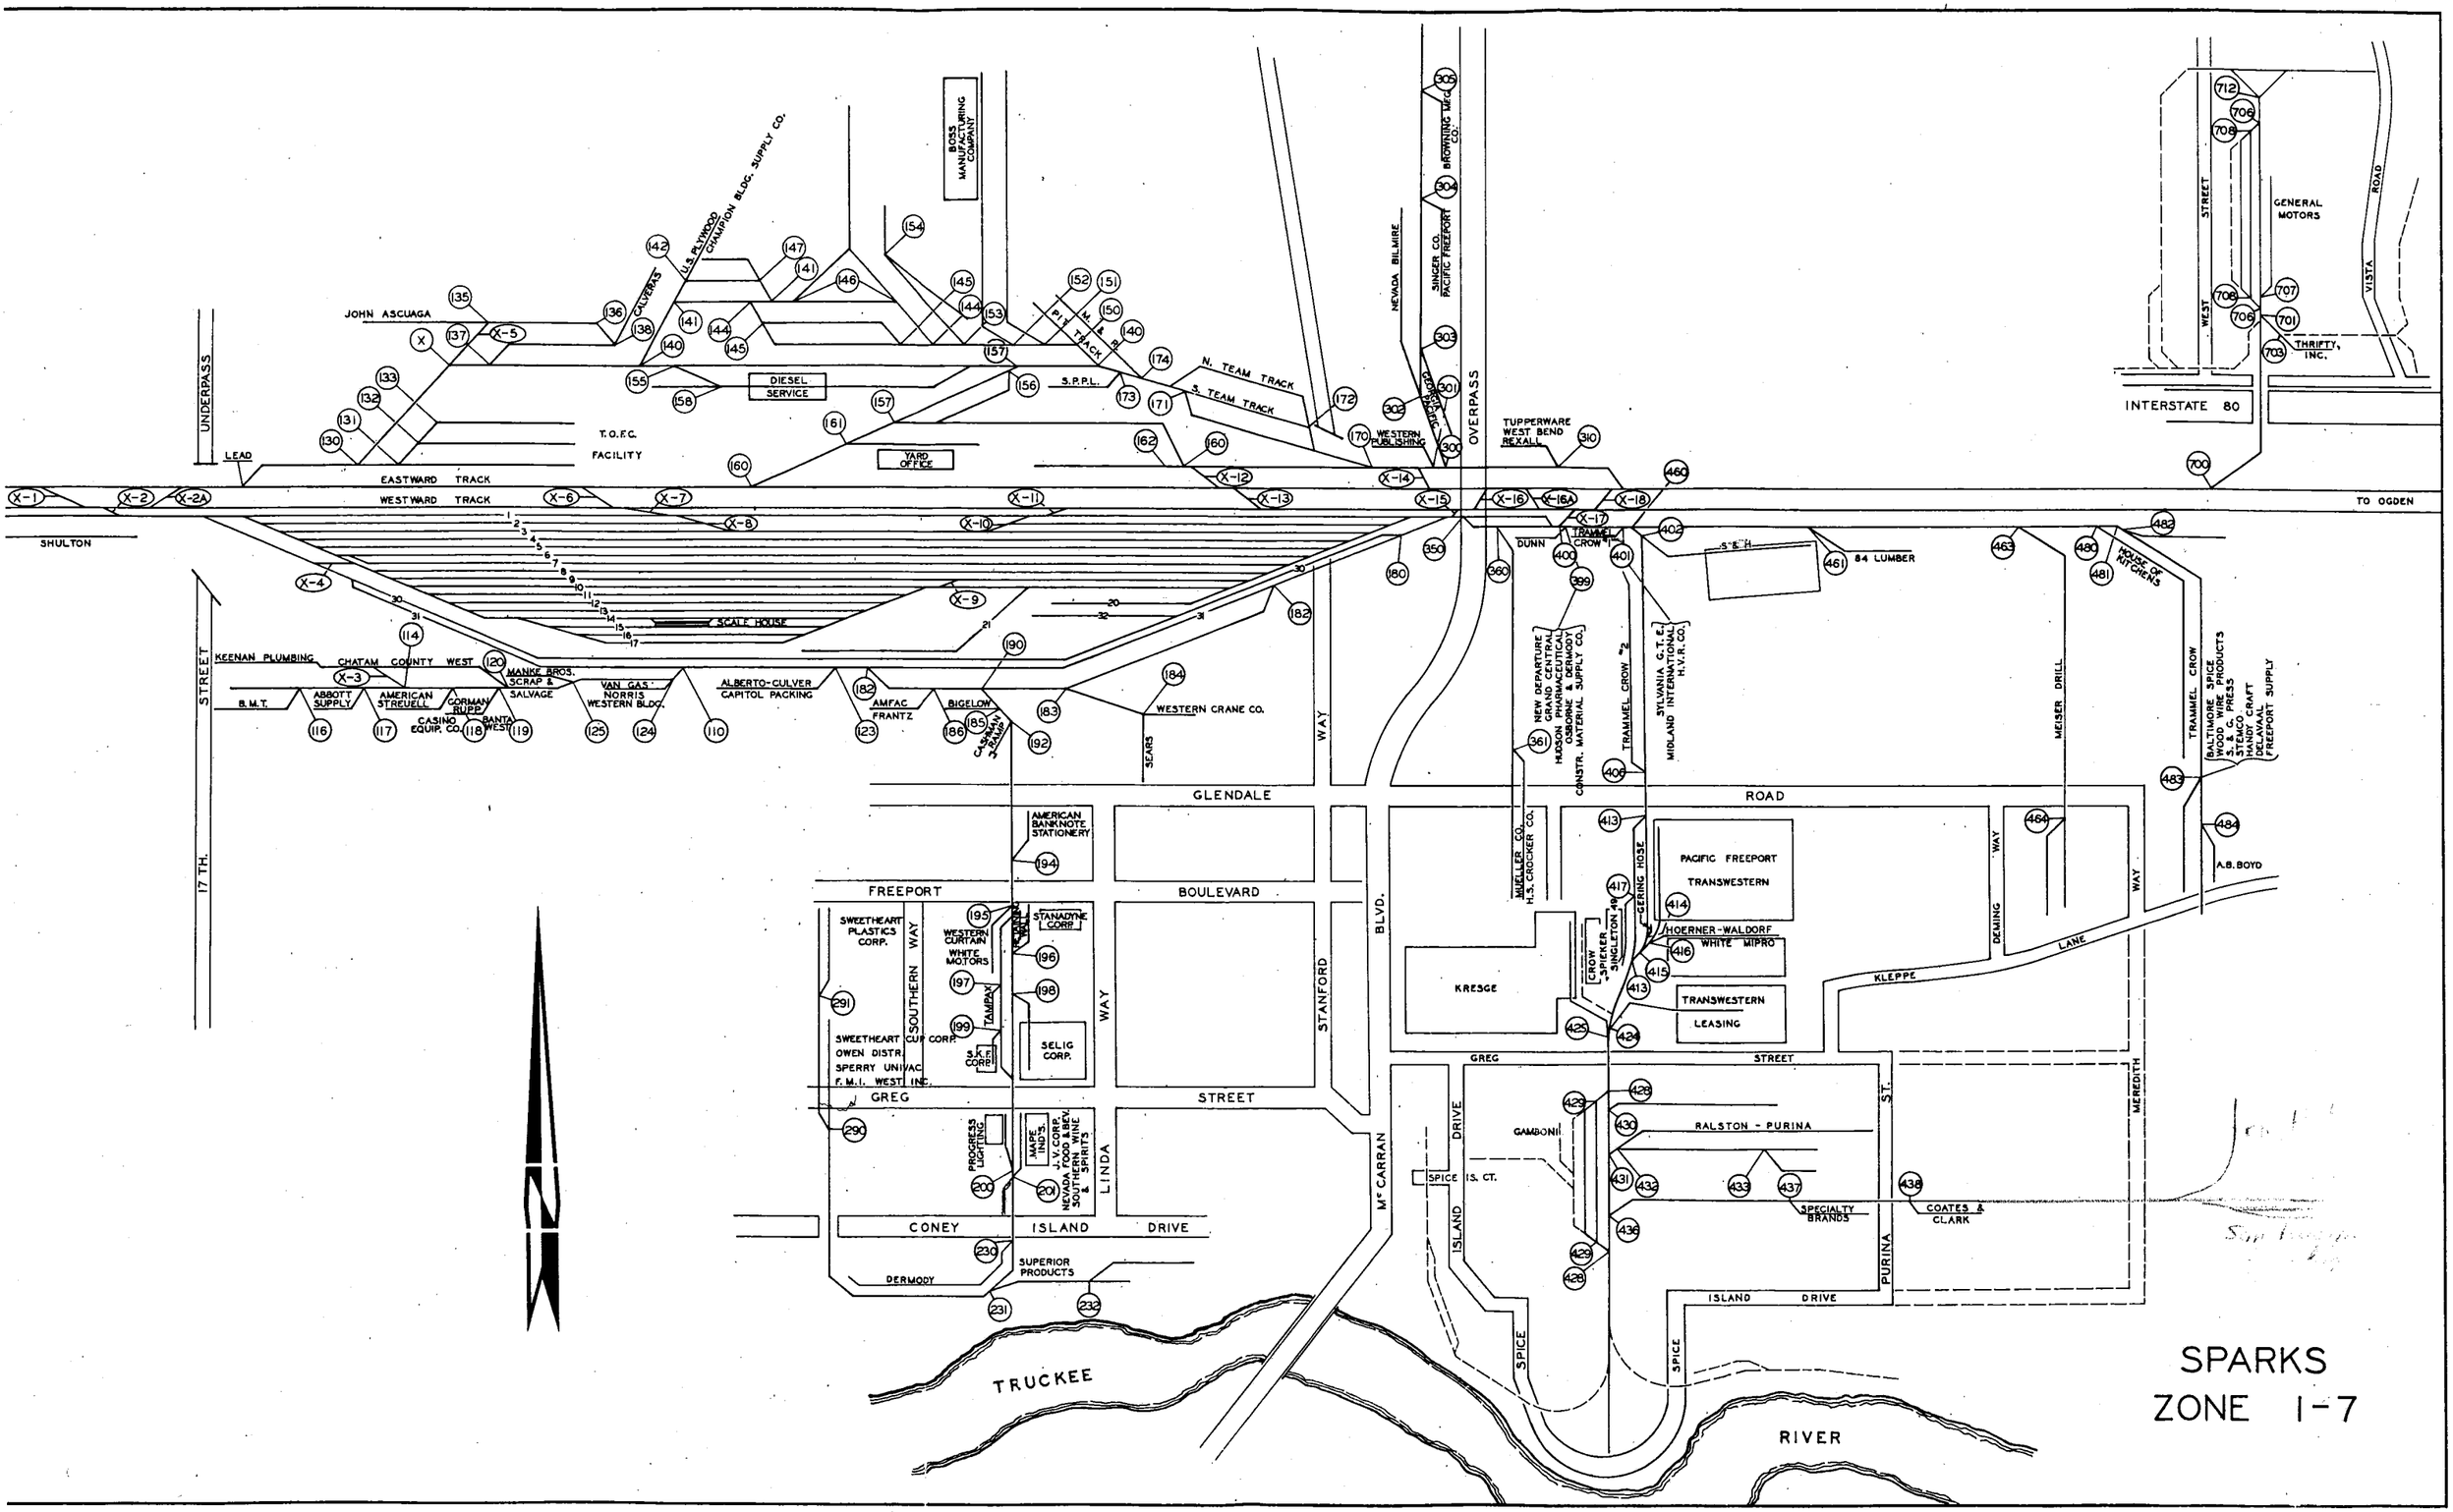
SPARKS
ZONE 1-7
JOHN ASCUAGA
UNDERPASS
LEAD
SHULTON
EASTWARD TRACK
WESTWARD TRACK
T.O.F.C.
FACILITY
DIESEL SERVICE
YARD OFFICE
SCALE HOUSE
BOSS MANUFACTURING COMPANY
U.S. PLYWOOD CORPORATION BLDG. SUPPLY CO.
CALDERAS
N. TEAM TRACK
S. TEAM TRACK
S.P.P.L.
P.F. TRACK
M & R
NEVADA BILLMIRE
SINGER CO.
PACIFIC FREEPORT
BROWNING MFG. CO.
WESTERN PUBLISHING
OVERPASS
TUPPERWARE
WEST BEND
REXALL
INTERSTATE 80
GENERAL MOTORS
THRIFTY, INC.
WEST STREET
VISTA ROAD
TO OGDEN
DUNN
TRAMMEL CROW
84 LUMBER
HOUSE OF KITCHENS
TRAMMEL CROW
BALTIMORE SPICE
WOOD WIRE PRODUCTS
STEAM CO. PRESS
HANDY CRAFT
DELAVAL
(FREEPORT SUPPLY)
A.B. BOYD
MEISER DRILL
NEW DEPARTURE
GRAND CENTRAL
HUDSON PHARMACEUTICAL
CONSTR. MATERIAL SUPPLY CO.
TRAMMEL CROW #2
SYLVANIA G.T.E.
MIDLAND INTERNATIONAL
H.V.R. CO.
MUELLER CO.
H.S. CROCKER CO.
GERING HOSE
CROW SPIEKER SINGLETON
PACIFIC FREEPORT
TRANSWESTERN
HOERNER-WALDORF
WHITE MIPRO
TRANSWESTERN LEASING
KRESGE
KEENAN PLUMBING
CHATAM COUNTY WEST
MANKE BROS. SCRAP & SALVAGE
B.M.T.
ABBOTT SUPPLY
AMERICAN STREUELL
GORMAN RUPP
CASING EQUIP. CO.
BANTA WEST
VAN GAS NORRIS WESTERN BLDG.
ALBERTO-CULVER
CAPITOL PACKING
AMFAC
FRANTZ
BIGELOW
CASSIDY SEAMAN
WESTERN CRANE CO.
SEARS
WAY
STREET
17 TH.
GLENDALE
ROAD
AMERICAN BANKNOTE STATIONERY
FREEPORT
BOULEVARD
SWEETHEART PLASTICS CORP.
SOUTHERN WAY
WESTERN CURTAIN
WHITE MOTORS
STANADYNE CORP.
TAMPAX
S.K.F. CORP.
SELIG CORP.
SWEETHEART CUP CORP.
OWEN DISTR.
SPERRY UNIVAC
F.M.I. WEST INC.
GREG
STREET
PROGRESS LIGHTING
MARC INDS.
J.V. CORP.
NEVADA FOOD & BEV.
SOUTHERN WINE & SPIRITS
LINDA
CONEY ISLAND DRIVE
DERMODY
SUPERIOR PRODUCTS
STANFORD
BLVD.
McCARRAN
DRIVE
ISLAND
SPICE IS. CT.
GAMBONI
RALSTON - PURINA
SPECIALTY BRANDS
COATES & CLARK
PURINA
ST.
MEREDITH
DEMING
WAY
KLEPPE
LANE
ISLAND DRIVE
SPICE
TRUCKEE
RIVER

DEC. 14, 1978

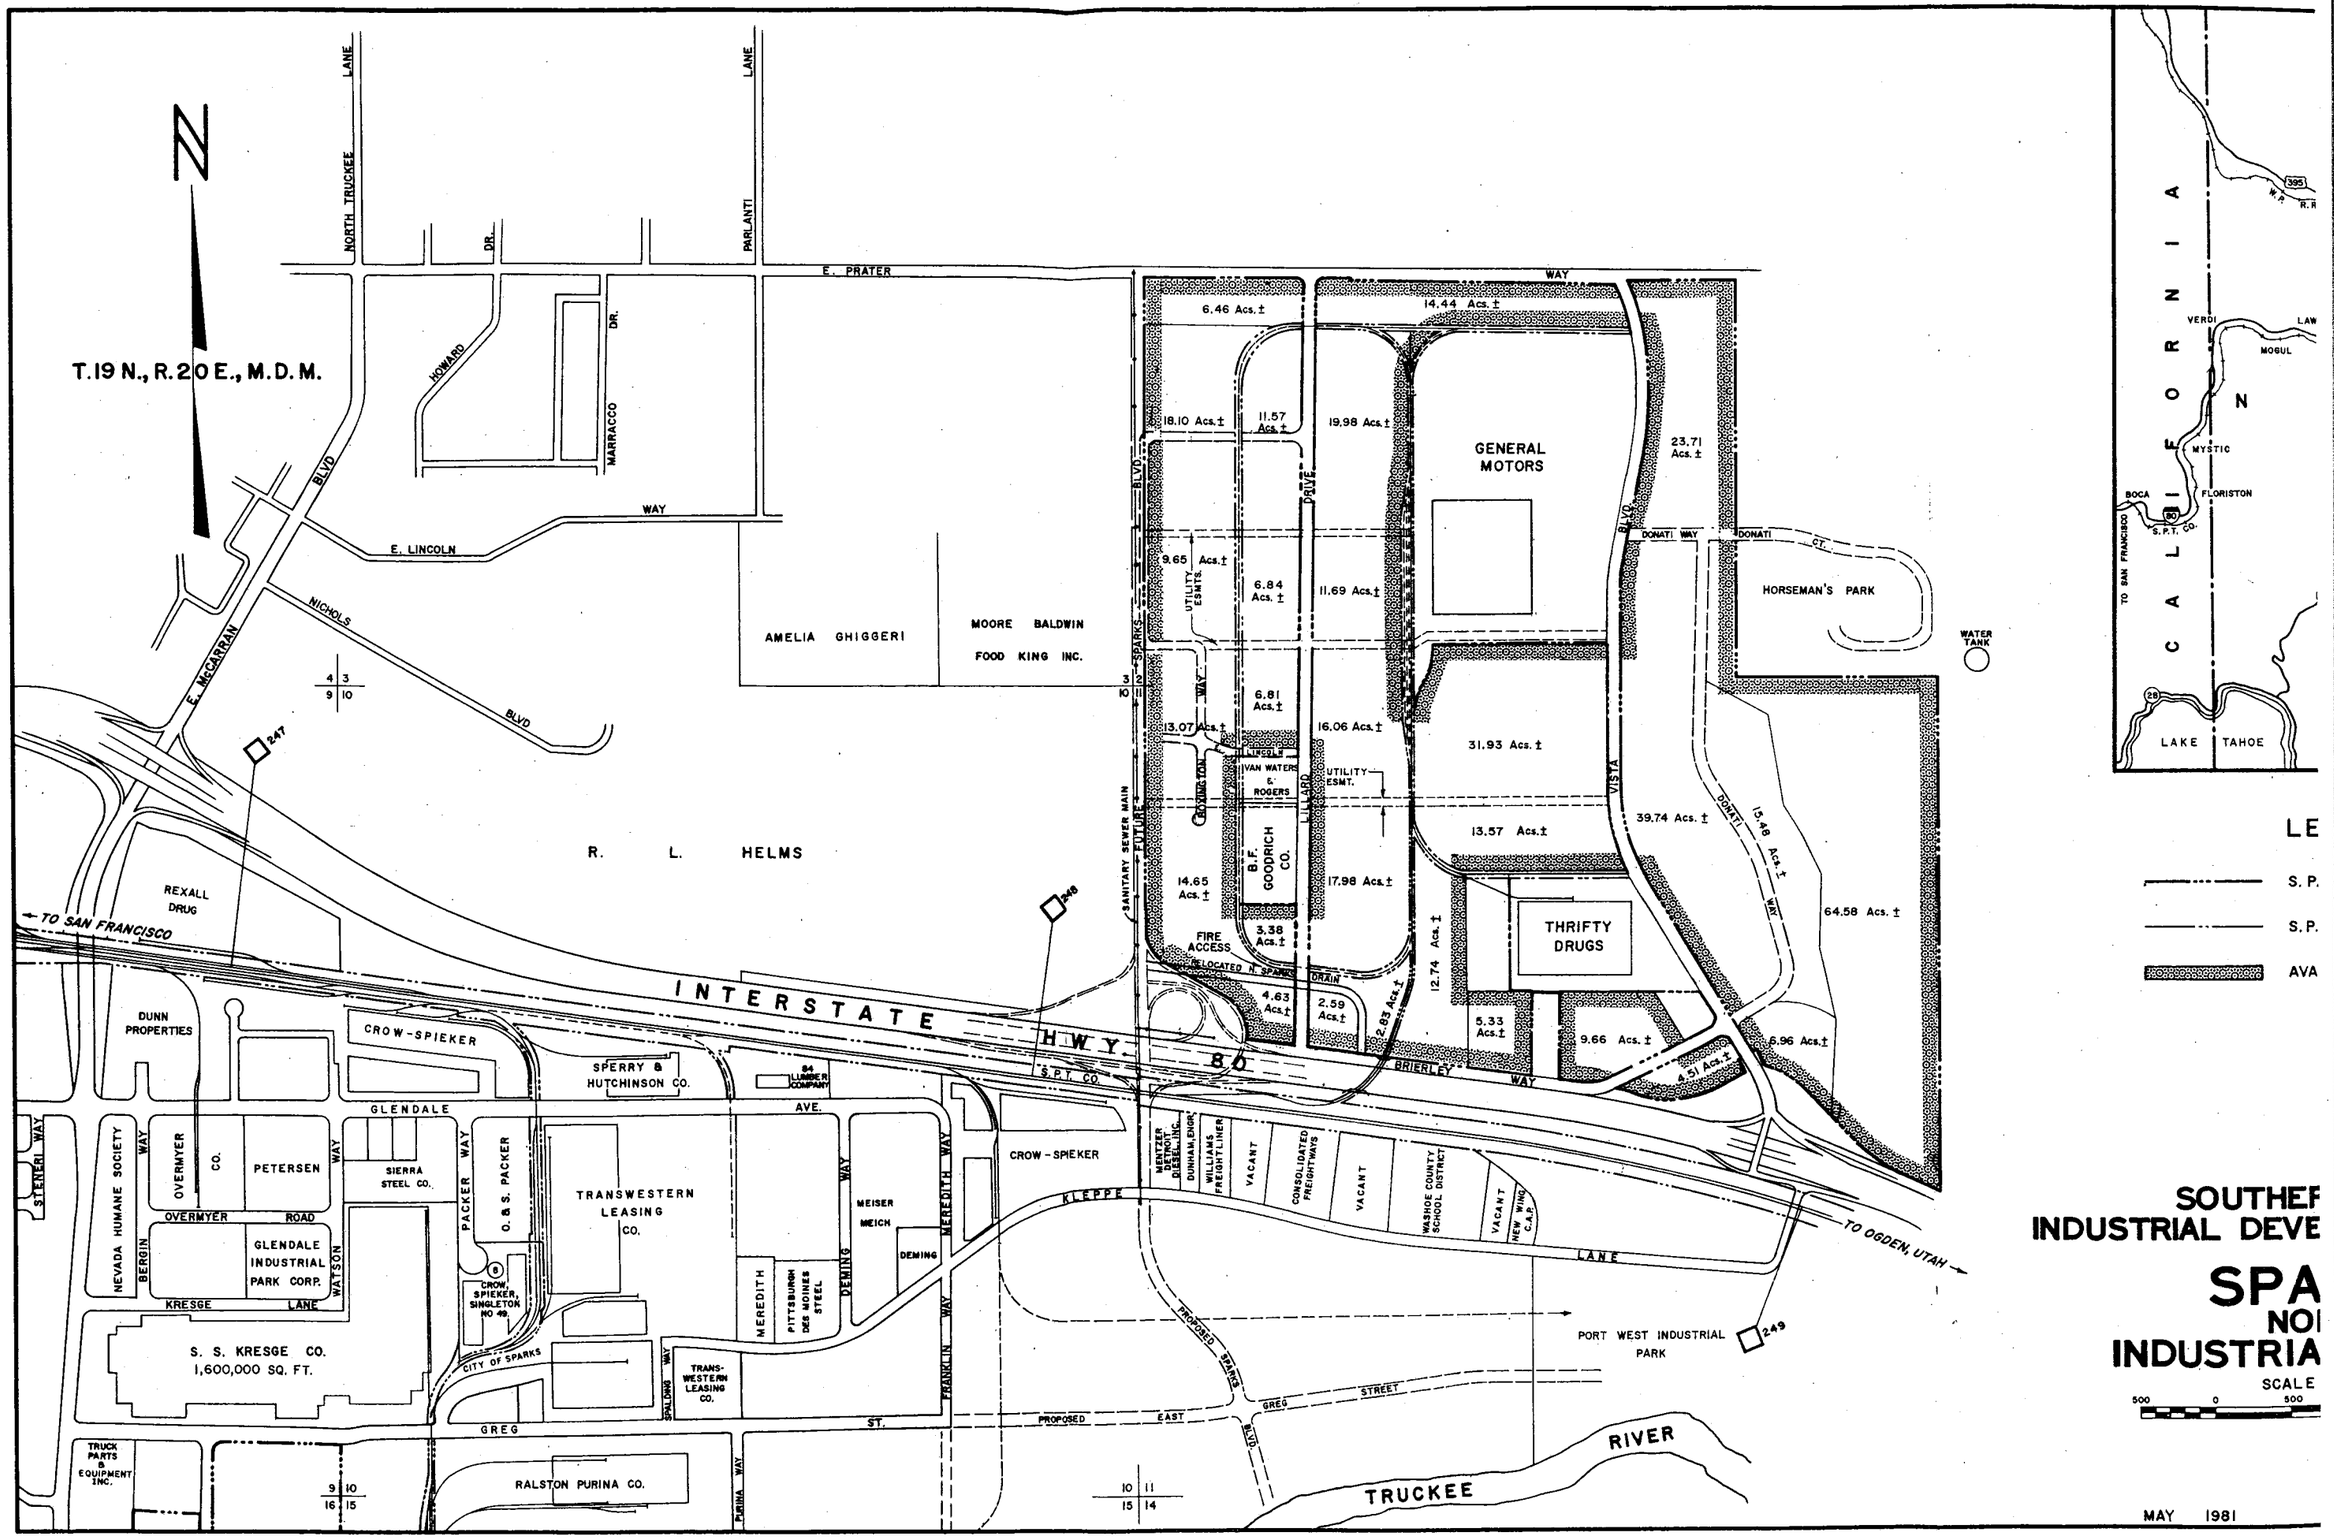
T.19 N., R.20 E., M.D.M.
N
NORTH TRUCKEE LANE
PARLANTI LANE
HOWARD DR.
MARRACCO DR.
E. PRATER WAY
E. LINCOLN WAY
NICHOLS BLVD
E. McCARRAN BLVD
AMELIA GHIGGERI
MOORE BALDWIN
FOOD KING INC.
R. L. HELMS
REXALL DRUG
TO SAN FRANCISCO
INTERSTATE HWY. 80
S.P.T. CO.
DUNN PROPERTIES
CROW-SPIEKER
SPERRY & HUTCHINSON CO.
84 LUMBER COMPANY
GLENDALE AVE.
STENERI WAY
NEVADA HUMANE SOCIETY
BERGIN WAY
OVERMYER CO.
PETERSEN WAY
OVERMYER ROAD
GLENDALE INDUSTRIAL PARK CORP.
WATSON WAY
KRESGE LANE
SIERRA STEEL CO.
PACKER WAY
O. & S. PACKER
CROW, SPIEKER, SINGLETON NO. 49.
TRANSWESTERN LEASING CO.
S. S. KRESGE CO.
1,600,000 SQ. FT.
CITY OF SPARKS
MEREDITH
PITTSBURGH DES MOINES STEEL
DEMING WAY
MEISER
MEICH
DEMING
MEREDITH WAY
FRANKLIN WAY
SPALDING WAY
TRANS-WESTERN LEASING CO.
GREG ST.
TRUCK PARTS & EQUIPMENT INC.
RALSTON PURINA CO.
PURINA WAY
CROW-SPIEKER
KLEPPE LANE
PROPOSED EAST GREG STREET
PROPOSED SPARKS BLVD.
PORT WEST INDUSTRIAL PARK
TO OGDEN, UTAH
TRUCKEE RIVER
SANITARY SEWER MAIN
FUTURE
SPARKS BLVD.
DRIVE
LILLARD
VISTA BLVD.
DONATI WAY
DONATI CT.
DONATI WAY
BRIERLEY WAY
GENERAL MOTORS
HORSEMAN'S PARK
WATER TANK
THRIFTY DRUGS
B.F. GOODRICH CO.
VAN WATERS & ROGERS
UTILITY ESMT.
UTILITY ESMTS.
FIRE ACCESS
RELOCATED N. SPARKS DRAIN
MENTZER DETROIT DIESEL, INC.
DUNHAM, DRUG
WILLIAMS FREIGHTLINER
VACANT
CONSOLIDATED FREIGHTWAYS
VACANT
WASHOE COUNTY SCHOOL DISTRICT
VACANT
NEW WING C.A.P.
6.46 Acs.±
14.44 Acs.±
18.10 Acs.±
11.57 Acs.±
19.98 Acs.±
23.71 Acs.±
9.65 Acs.±
6.84 Acs.±
11.69 Acs.±
6.81 Acs.±
13.07 Acs.±
16.06 Acs.±
31.93 Acs.±
13.57 Acs.±
39.74 Acs.±
15.48 Acs.±
64.58 Acs.±
14.65 Acs.±
17.98 Acs.±
3.38 Acs.±
4.63 Acs.±
2.59 Acs.±
2.83 Acs.±
12.74 Acs.±
5.33 Acs.±
9.66 Acs.±
3.51 Acs.±
6.96 Acs.±
247
248
249
4 3
9 10
9 10
16 15
10 11
15 14
CALIFORNIA
N
VERDI
LAW
MOGUL
MYSTIC
BOCA
FLORISTON
S.P.T. CO.
TO SAN FRANCISCO
LAKE TAHOE
395
80
28
LE
S. P.
S. P.
AVA
SOUTHEF
INDUSTRIAL DEVE
SPA
NOI
INDUSTRIA
SCALE
500 0 500
MAY 1981

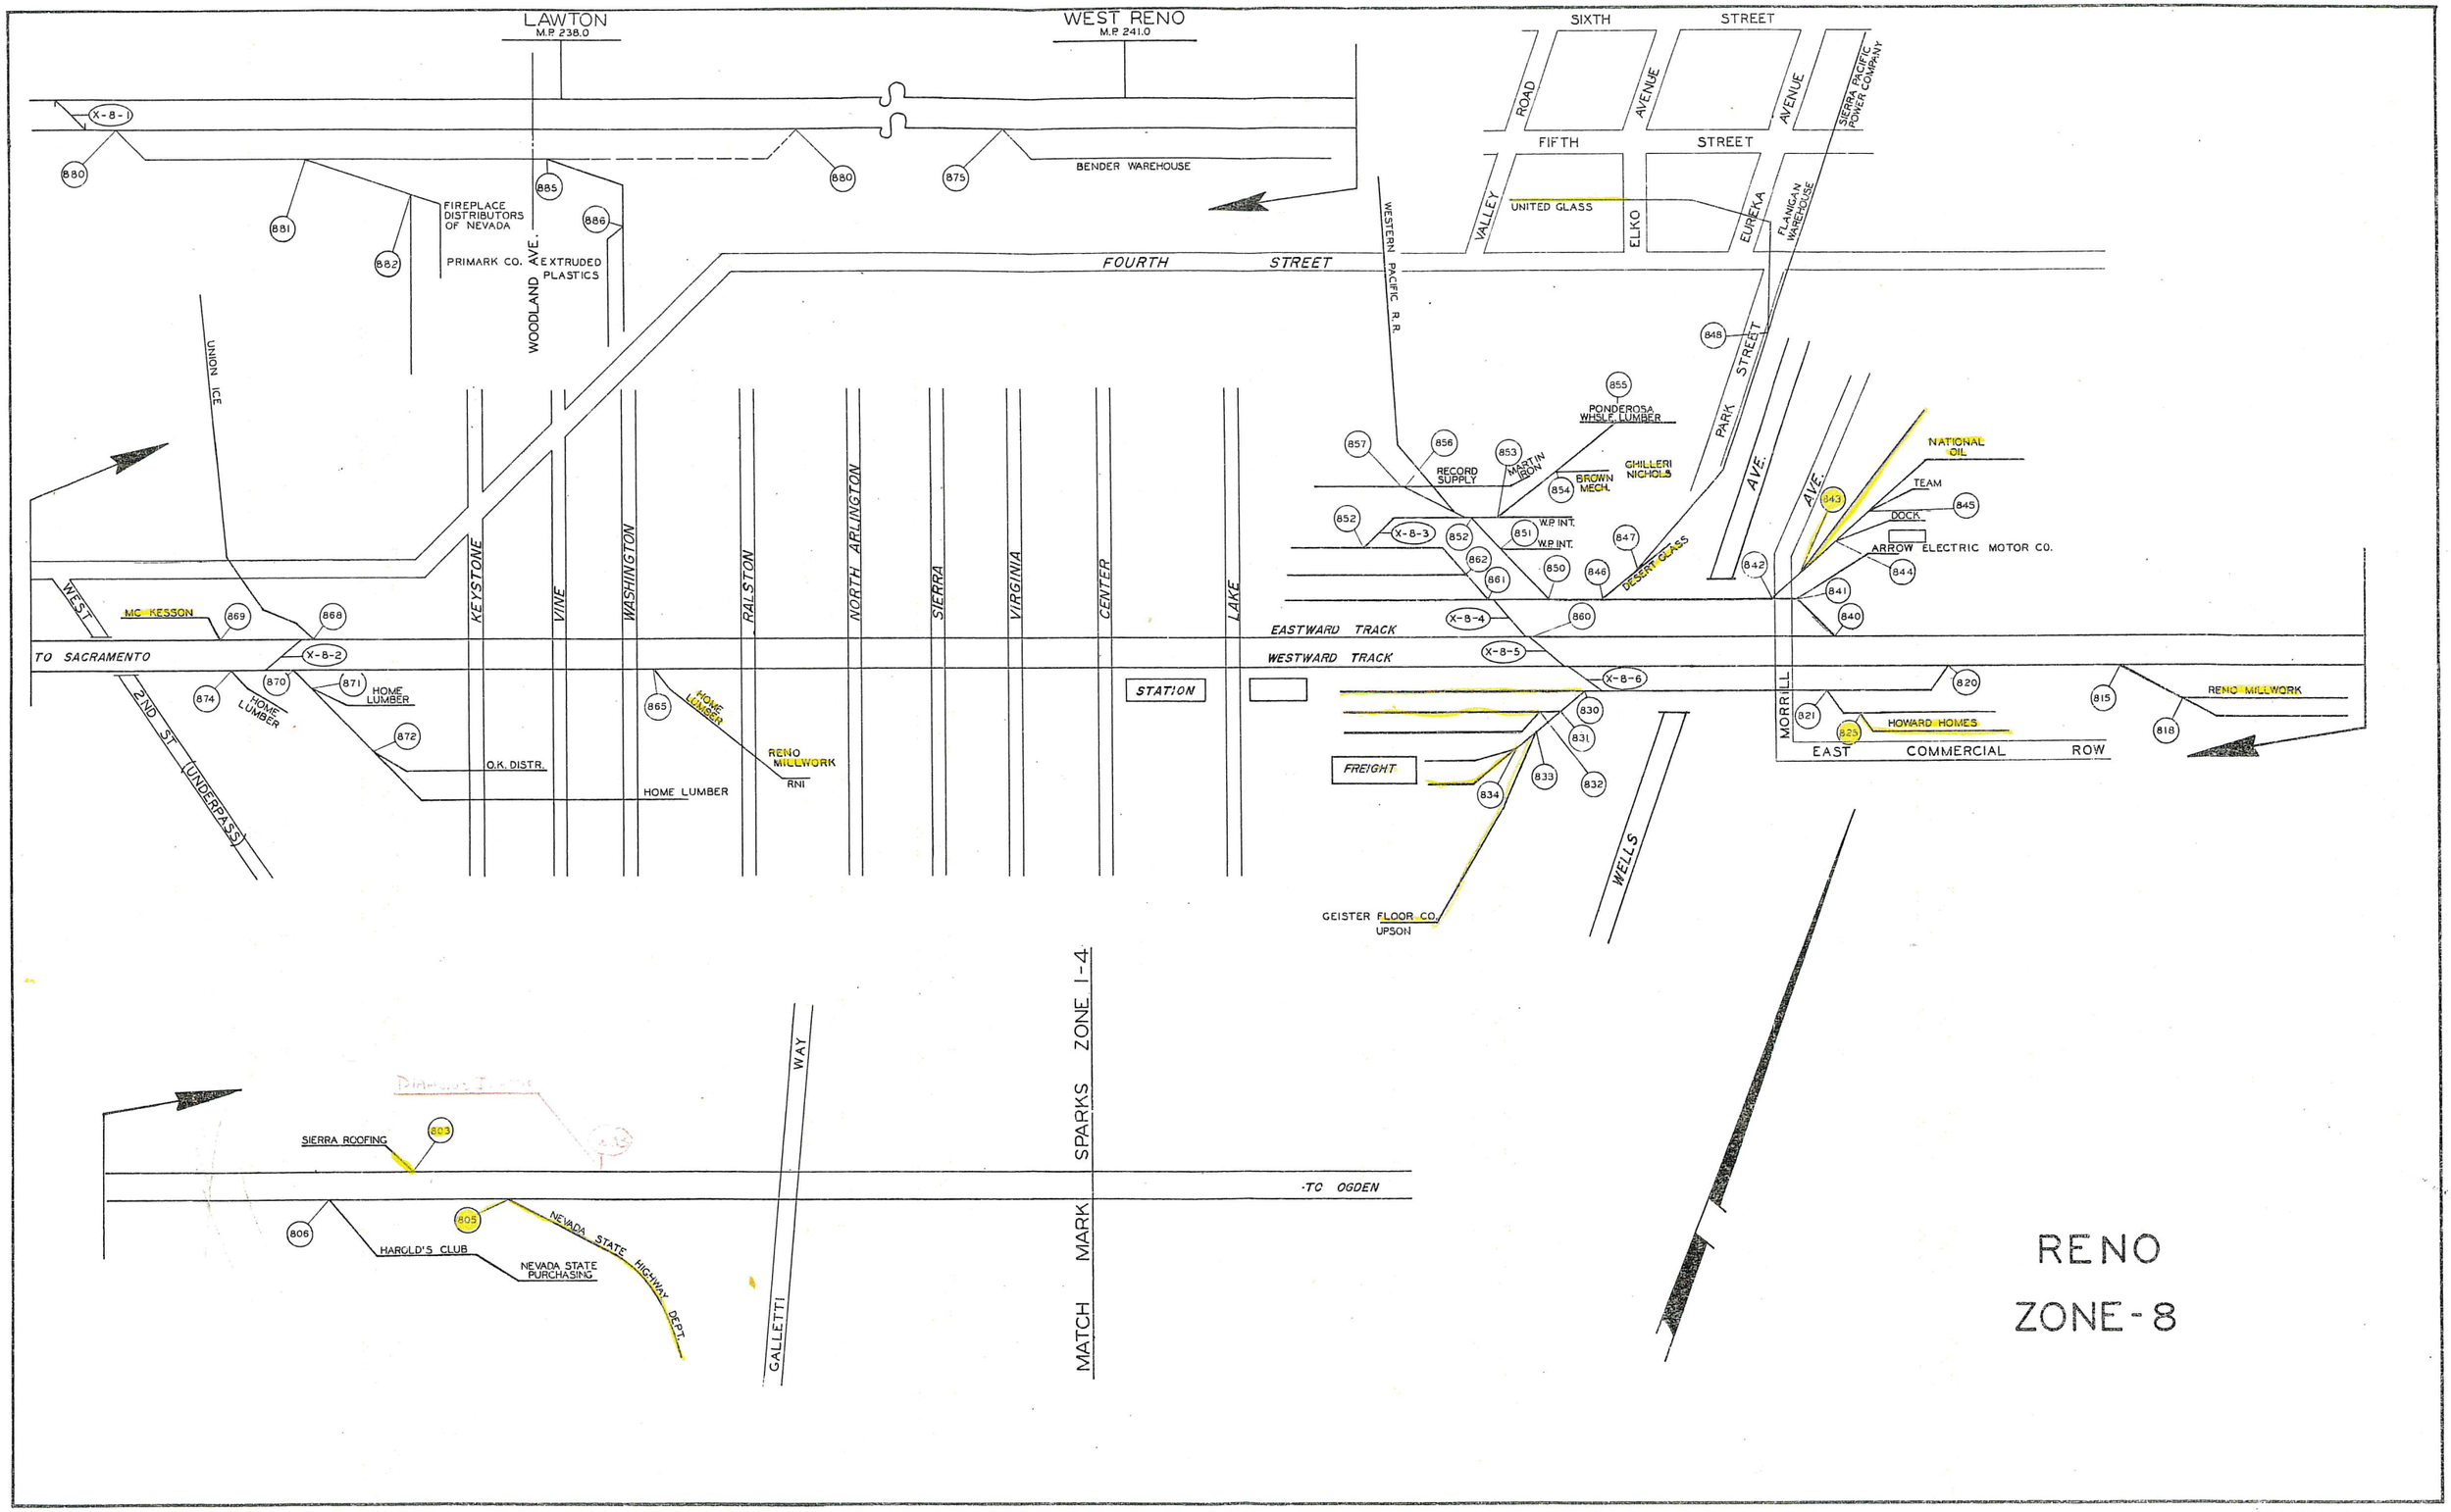
LAWTON
M.P. 238.0
WEST RENO
M.P. 241.0
SIXTH STREET
FIFTH STREET
ROAD
AVENUE
AVENUE
SIERRA PACIFIC POWER COMPANY
VALLEY
ELKO
EUREKA
UNITED GLASS
FLANIGAN WAREHOUSE
BENDER WAREHOUSE
FIREPLACE DISTRIBUTORS OF NEVADA
PRIMARK CO.
EXTRUDED PLASTICS
WOODLAND AVE.
FOURTH STREET
WESTERN PACIFIC R.R.
UNION ICE
PARK STREET
AVE.
AVE.
PONDEROSA WHSLE. LUMBER
RECORD SUPPLY
MARTIN IRON
BROWN MECH.
GHILLERI NICHOLS
W.P. INT.
W.P. INT.
DESERT GLASS
NATIONAL OIL
TEAM
DOCK
ARROW ELECTRIC MOTOR CO.
WEST
MC KESSON
KEYSTONE
VINE
WASHINGTON
RALSTON
NORTH ARLINGTON
SIERRA
VIRGINIA
CENTER
LAKE
EASTWARD TRACK
WESTWARD TRACK
TO SACRAMENTO
2ND ST UNDERPASS
HOME LUMBER
HOME LUMBER
HOME LUMBER
O.K. DISTR.
HOME LUMBER
RENO MILLWORK
RNI
STATION
FREIGHT
MORRILL
HOWARD HOMES
EAST COMMERCIAL ROW
RENO MILLWORK
WELLS
GEISTER FLOOR CO.
UPSON
SIERRA ROOFING
HAROLD'S CLUB
NEVADA STATE PURCHASING
NEVADA STATE HIGHWAY DEPT.
GALLETTI WAY
SPARKS ZONE 1-4
MATCH MARK
TO OGDEN
RENO
ZONE-8

JUNE 23, 1977

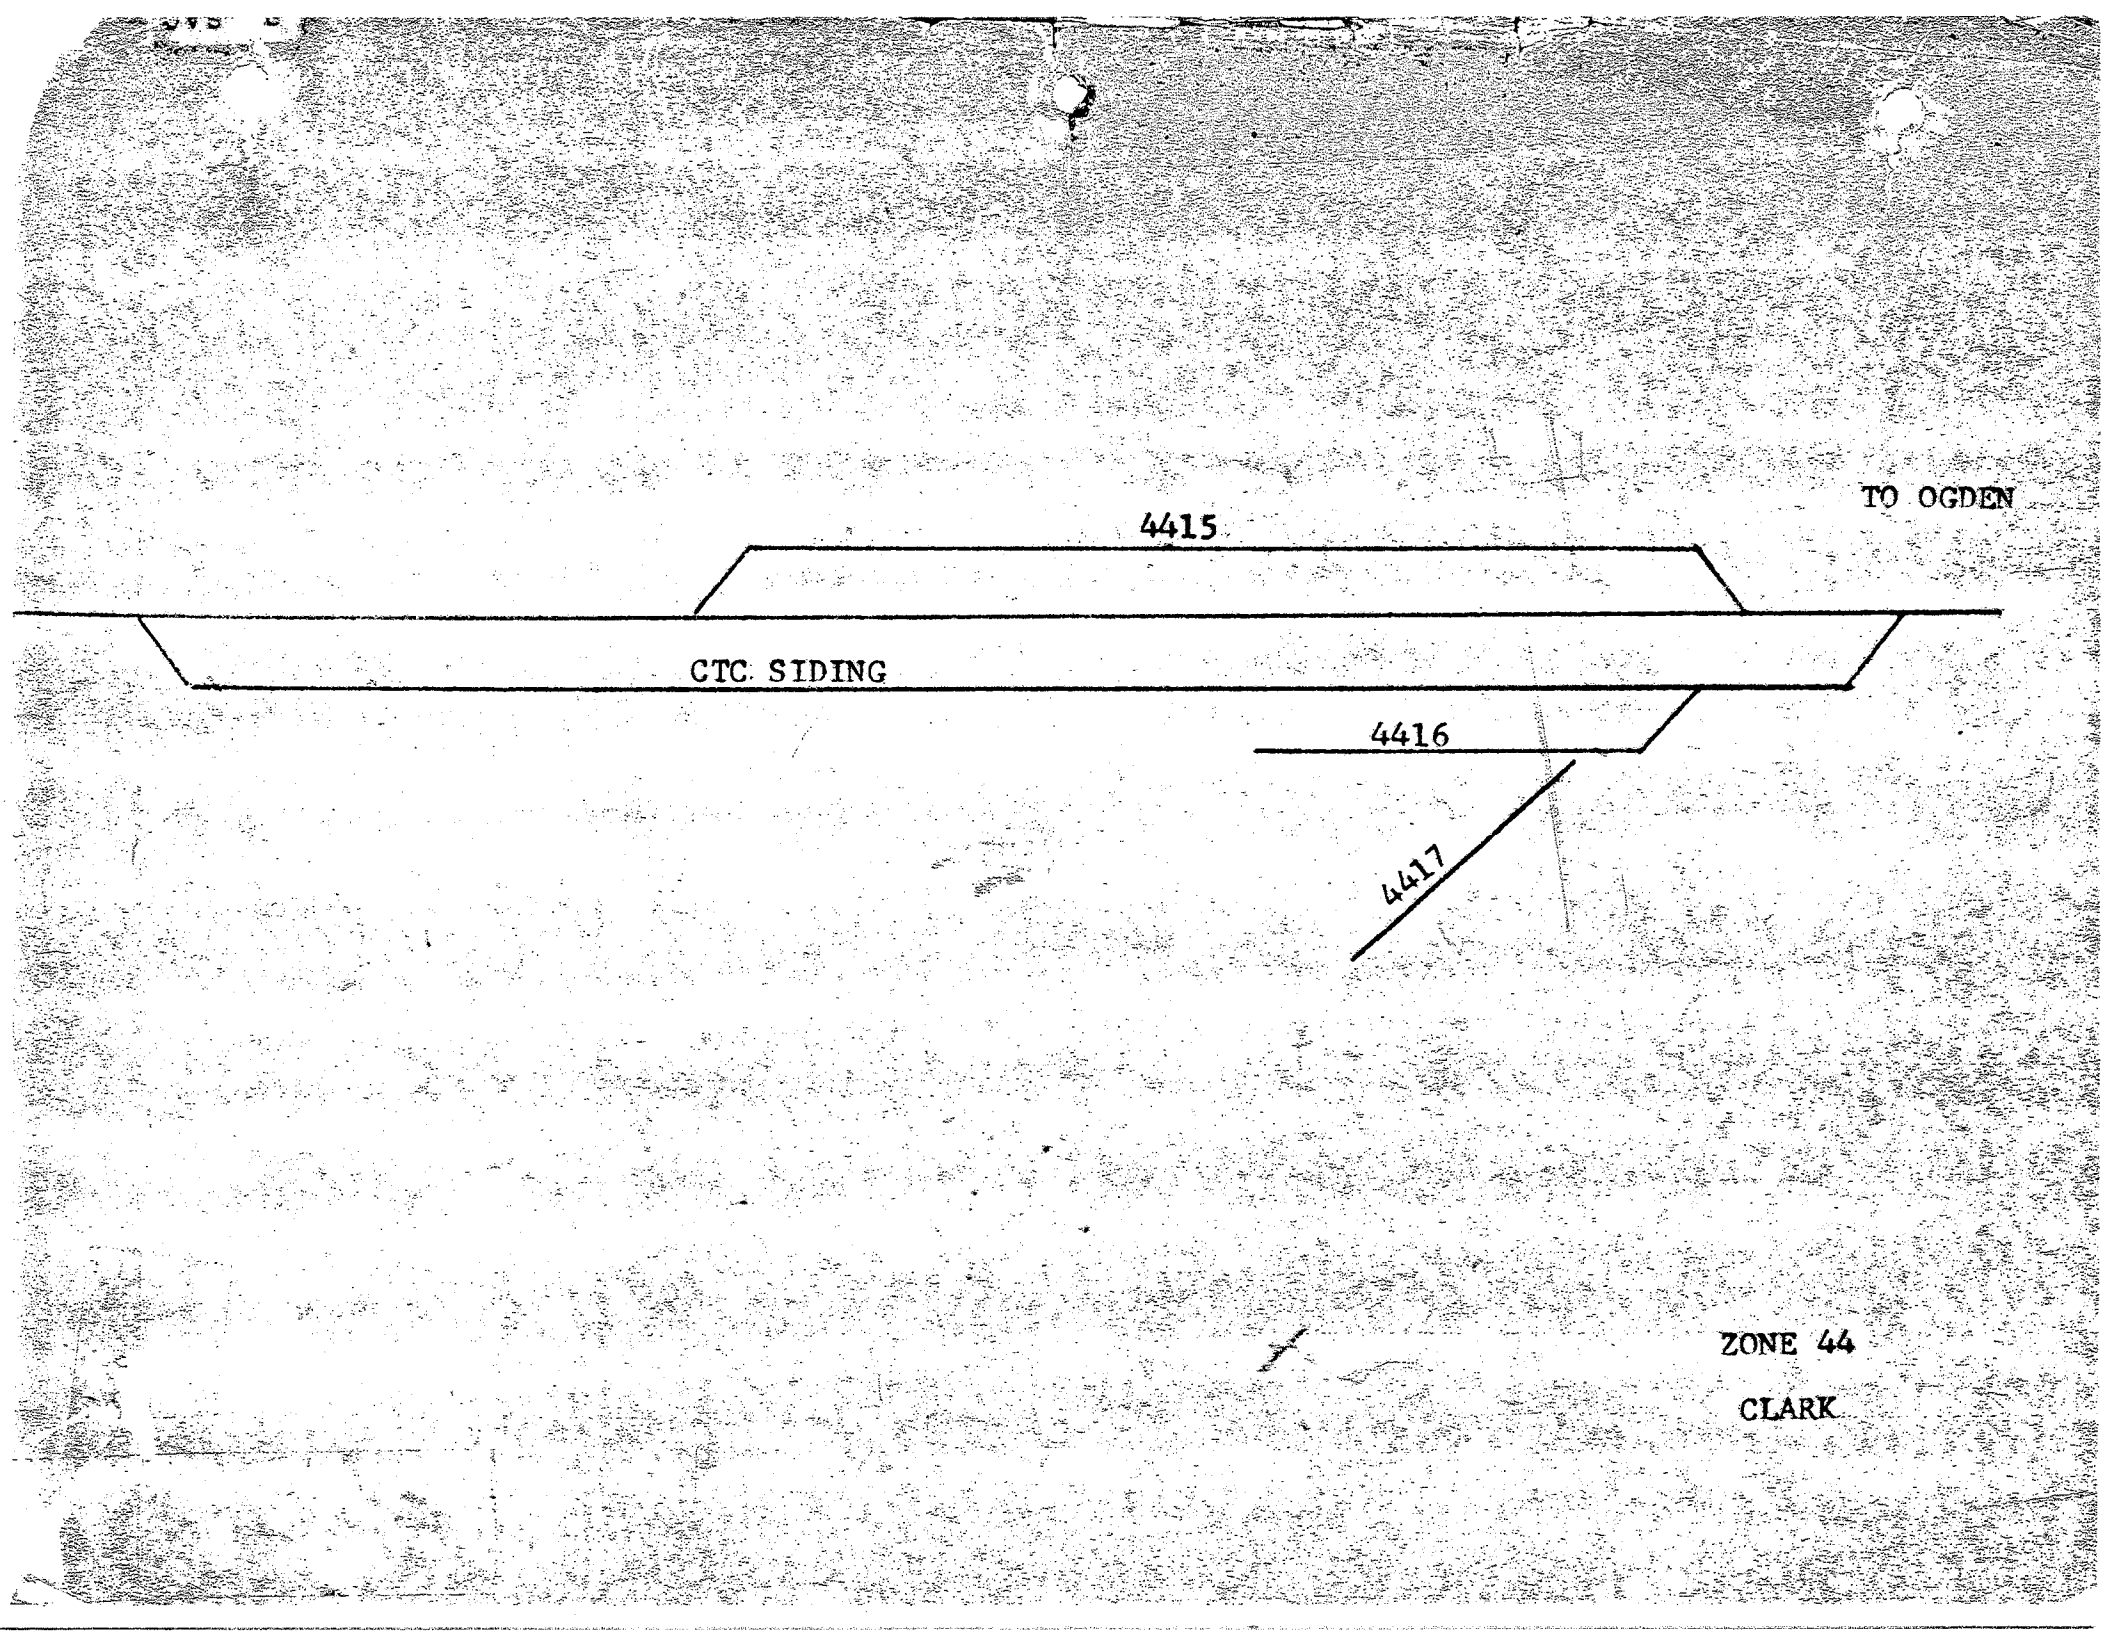
TO OGDEN
4415
CTC SIDING
4416
4417
ZONE 44
CLARK

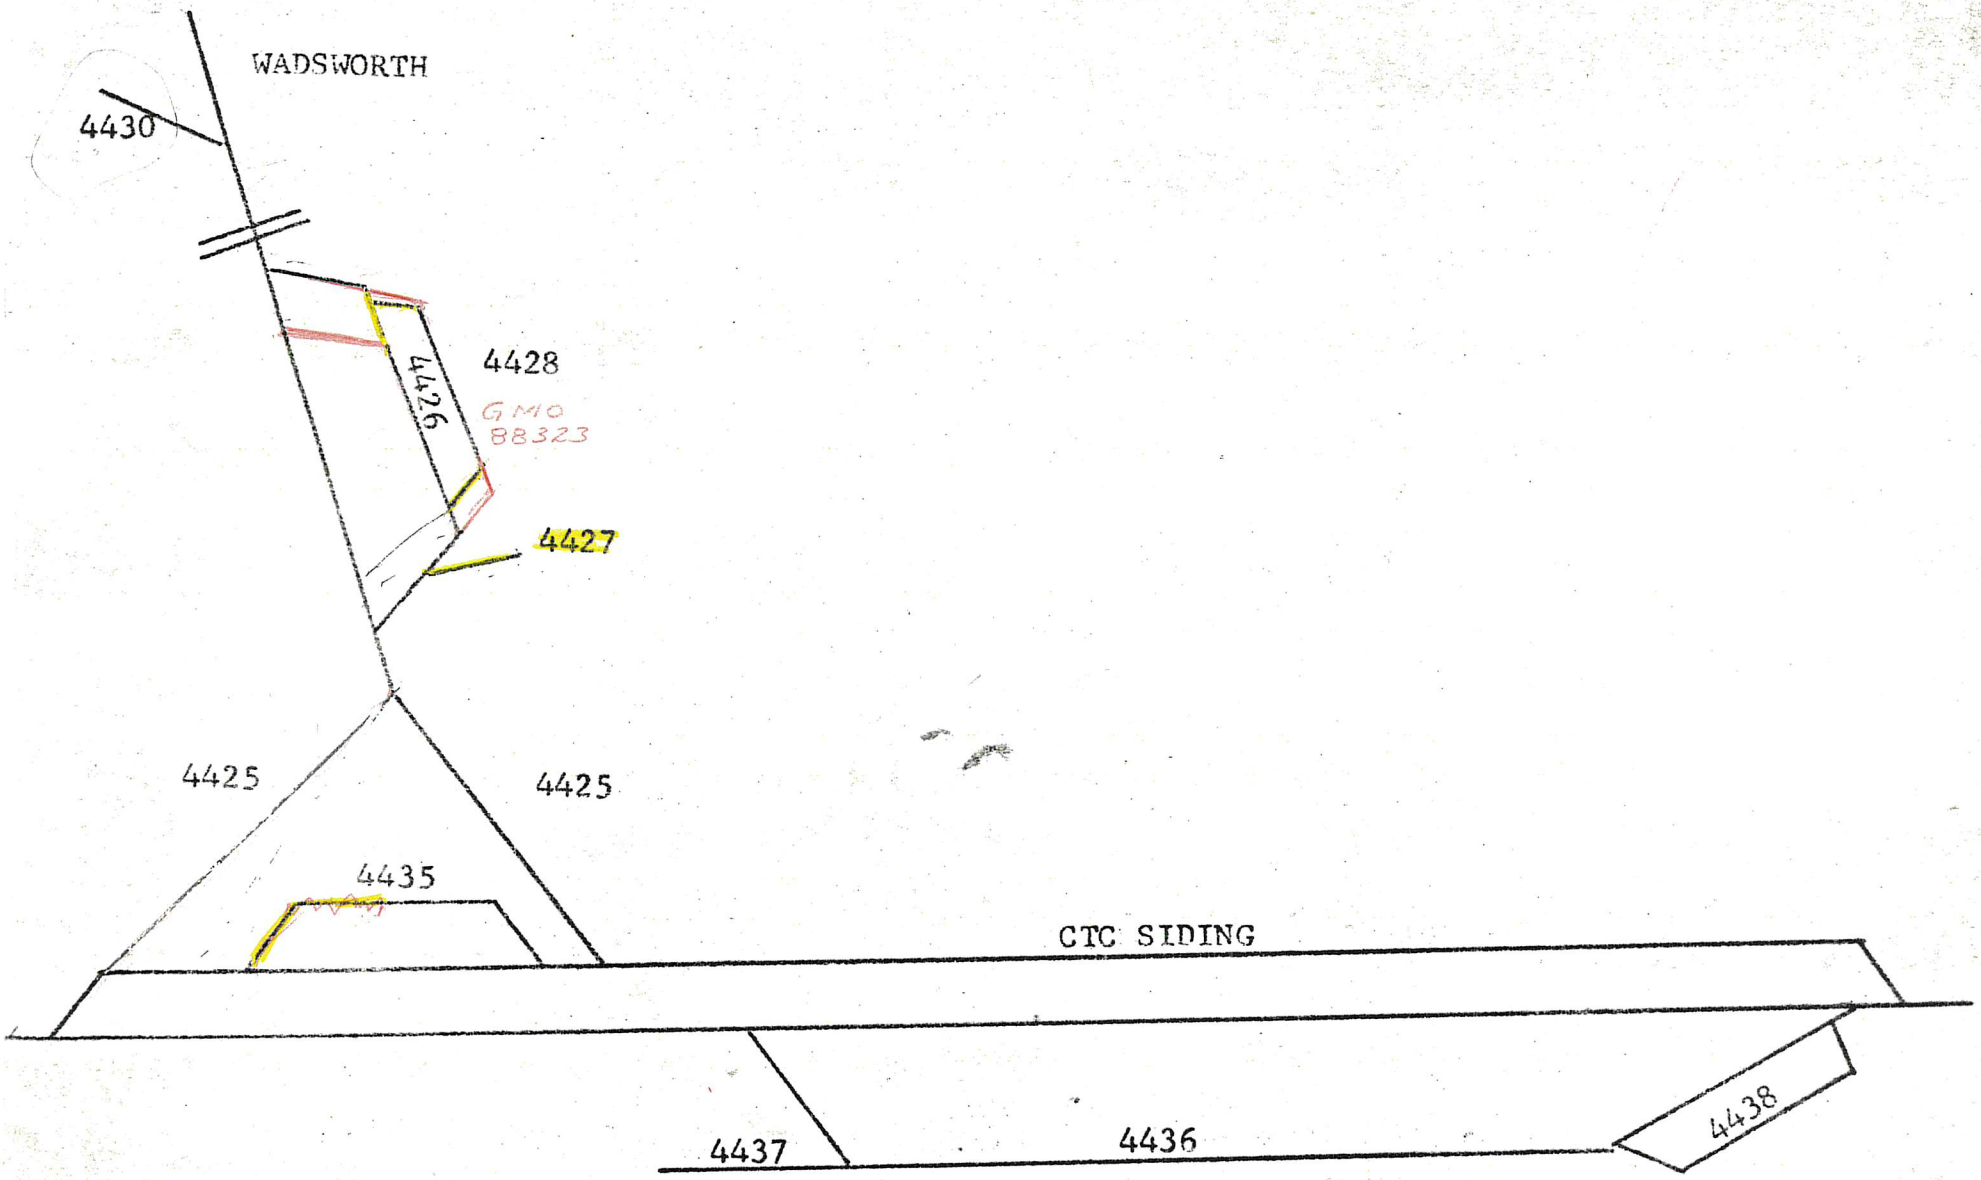

ZONE 44
FERNLEY - WADSWORTH

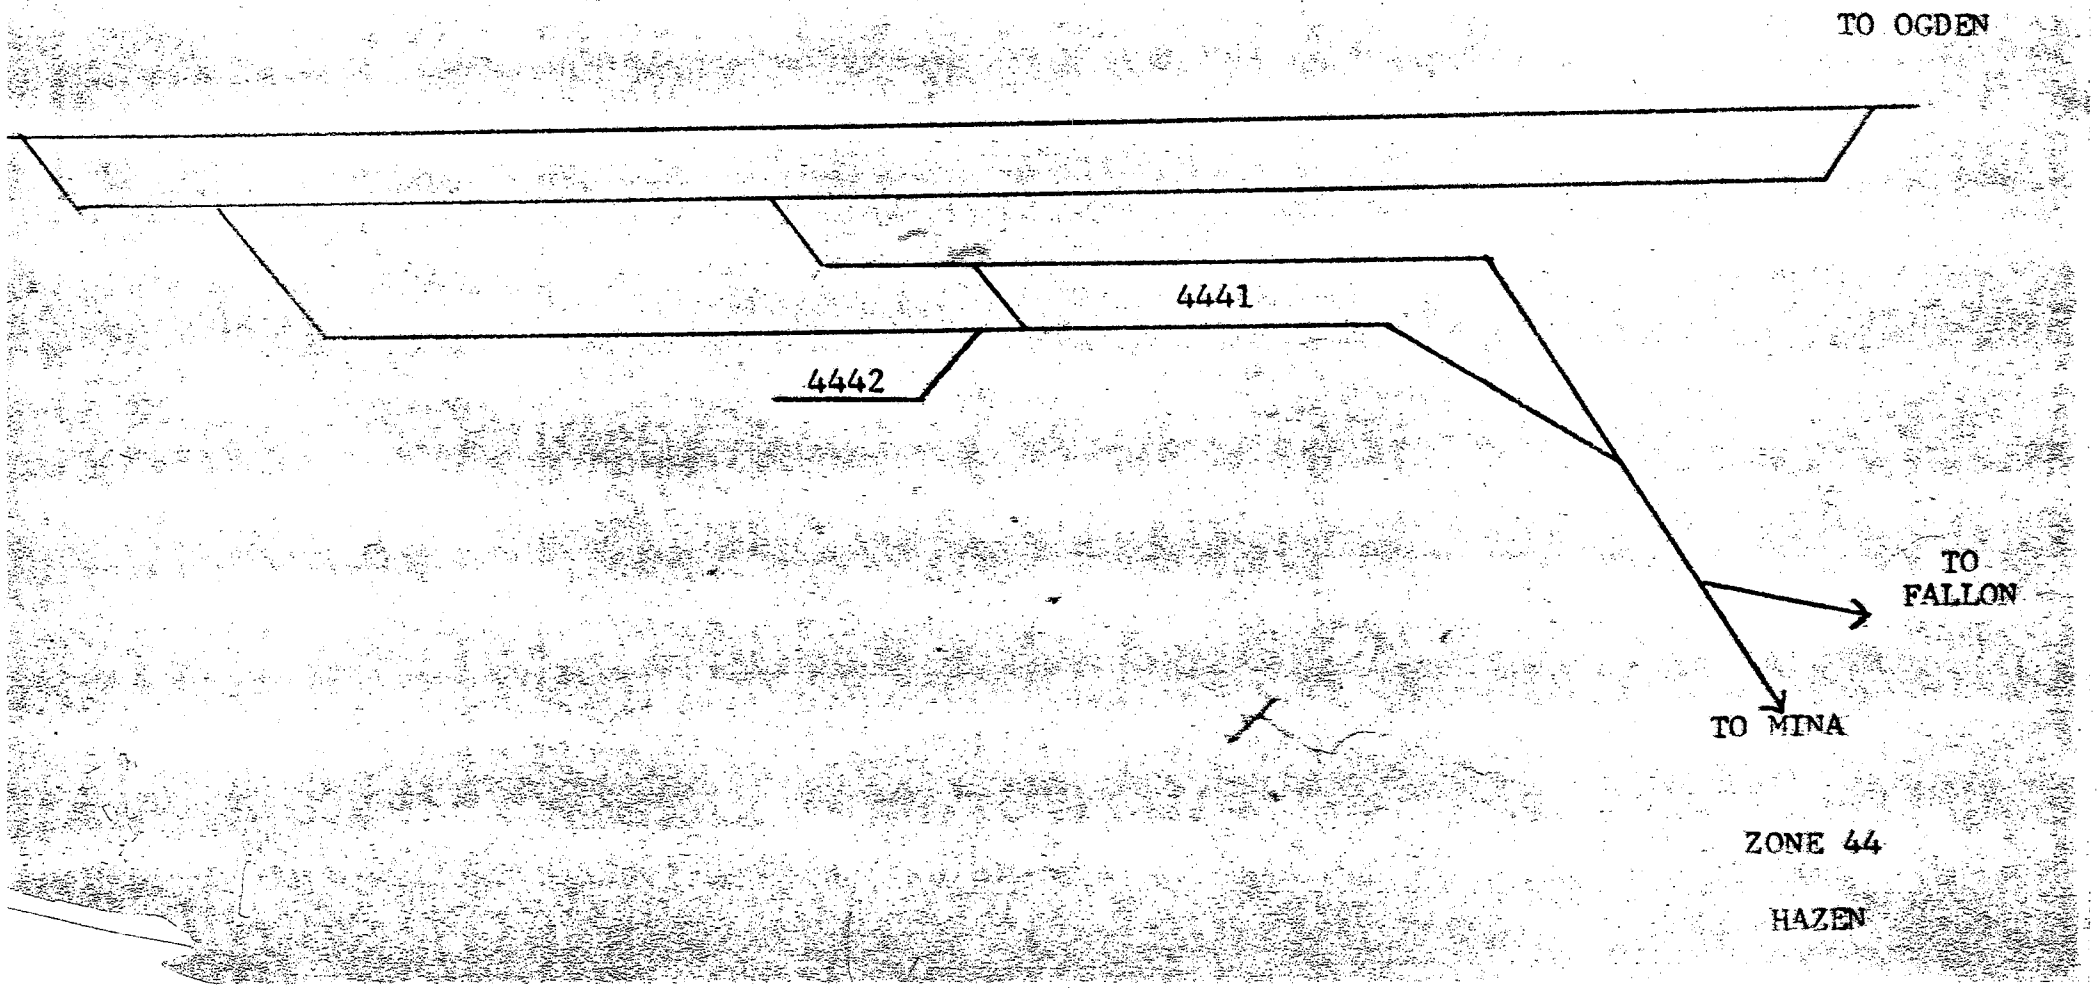
TO OGDEN
4441
4442
TO FALLON
TO MINA
ZONE 44
HAZEN

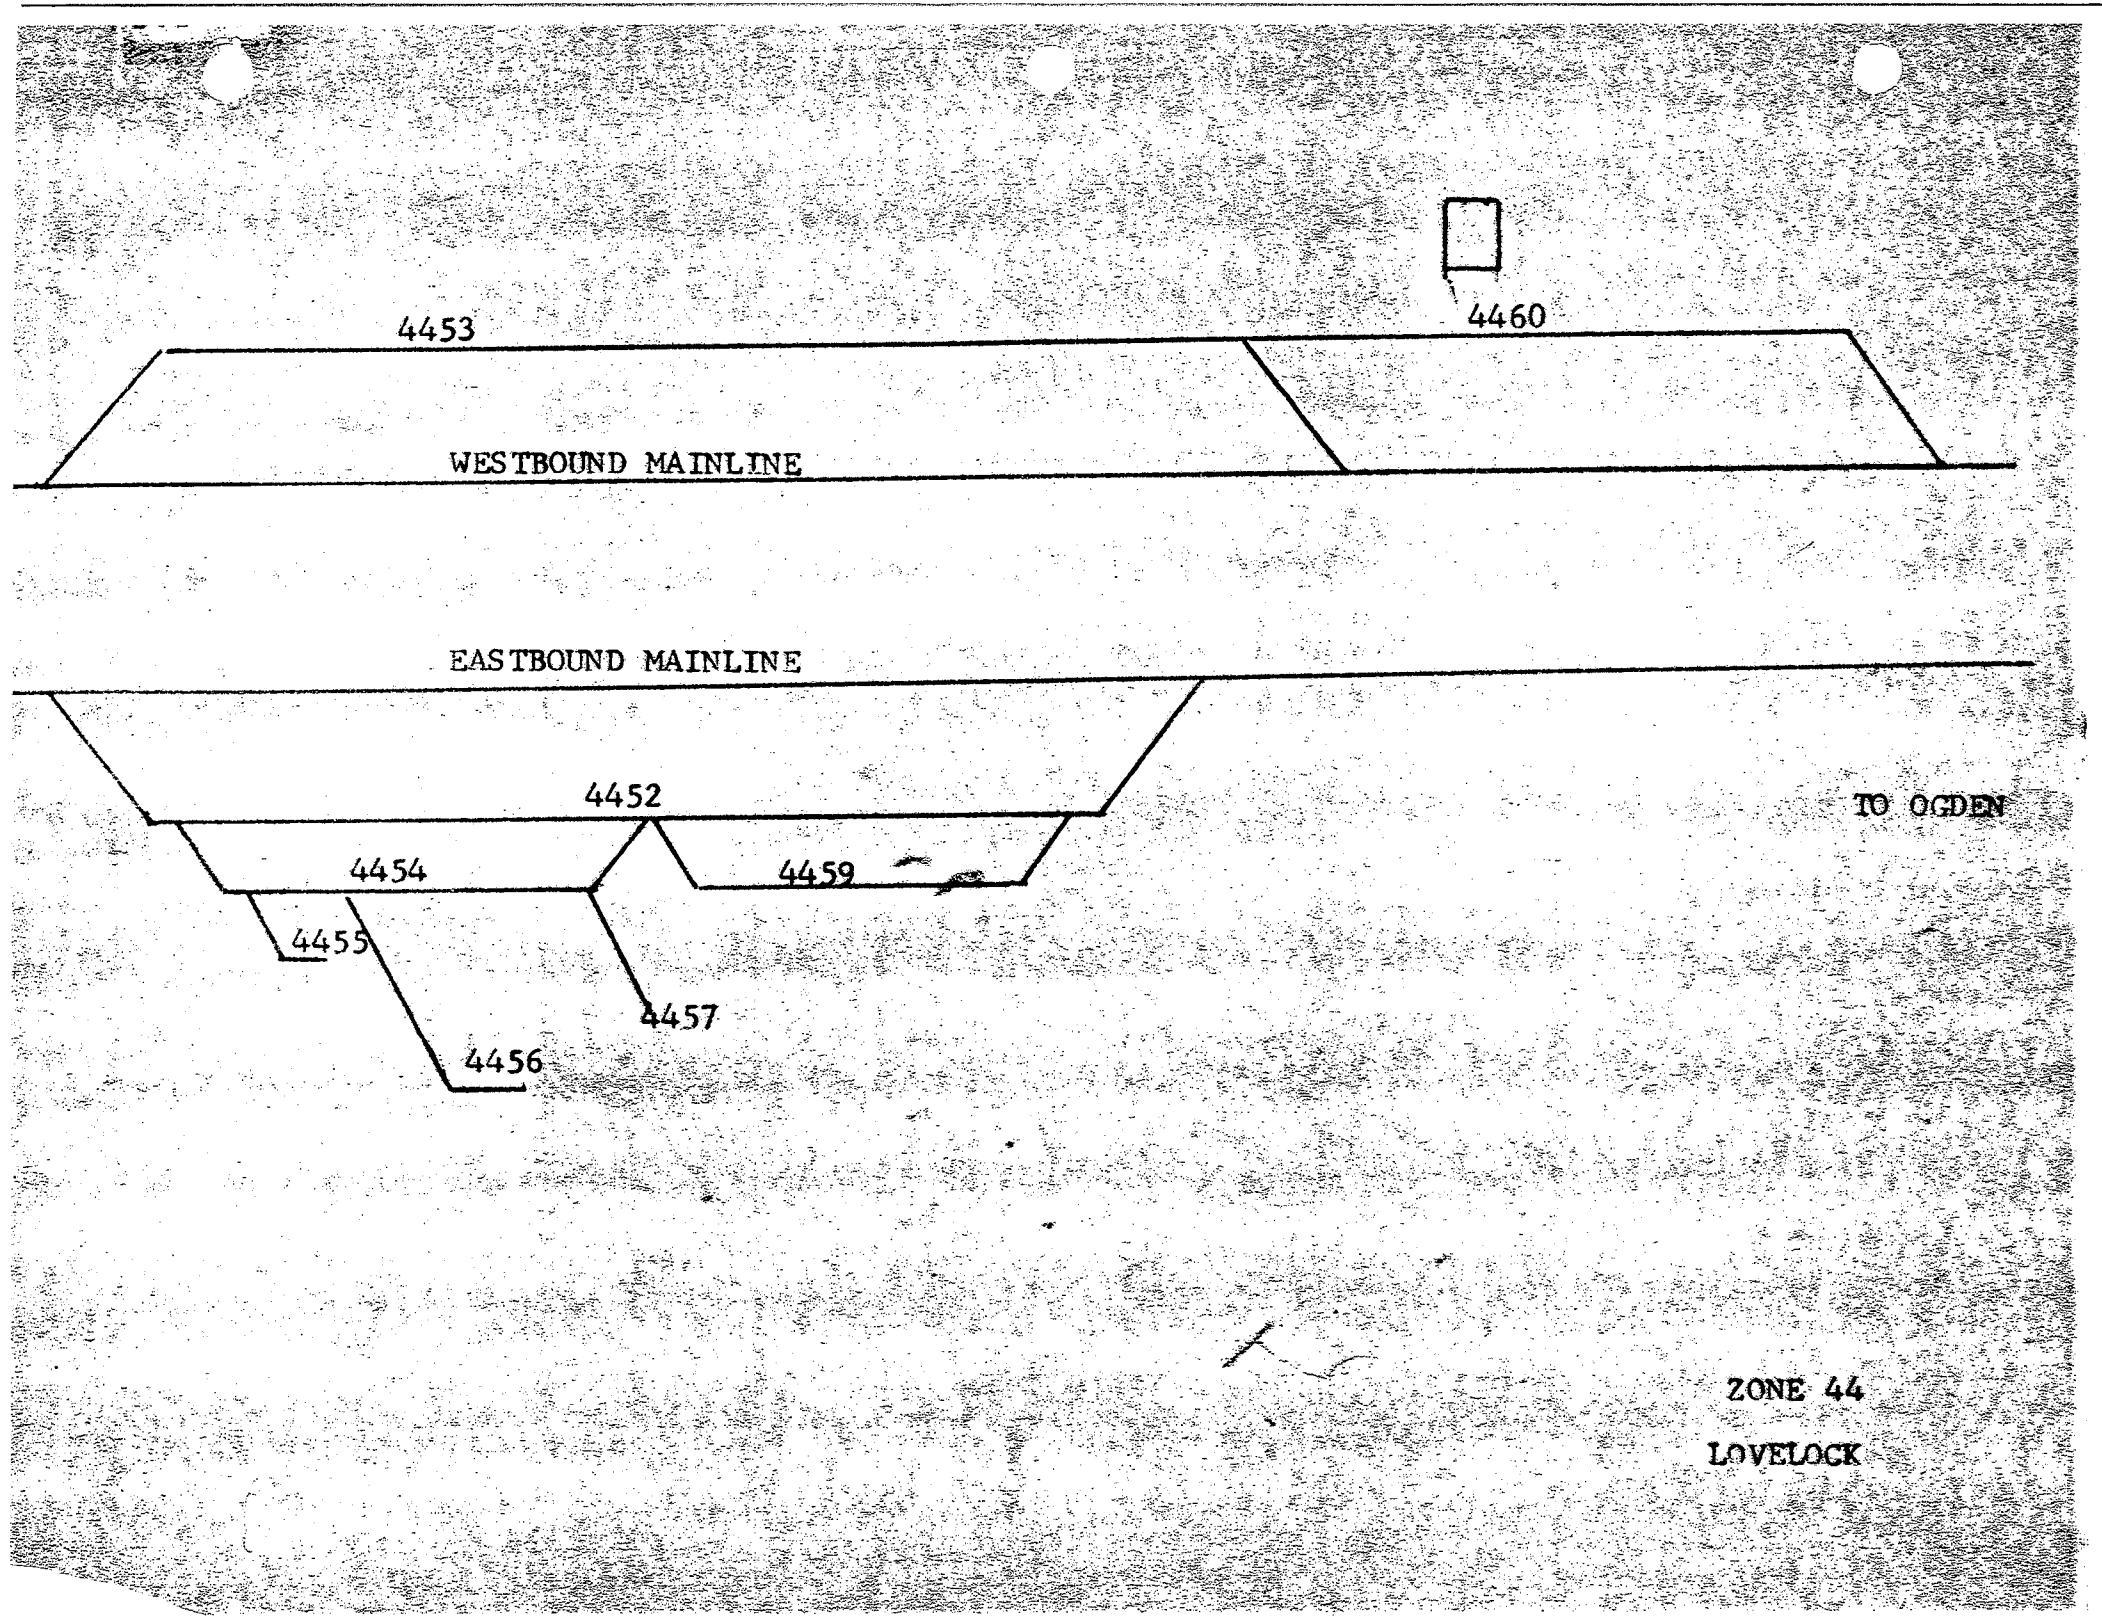
4453
4460
WESTBOUND MAINLINE
EASTBOUND MAINLINE
4452
TO OGDEN
4454
4459
4455
4457
4456
ZONE 44
LOVELOCK

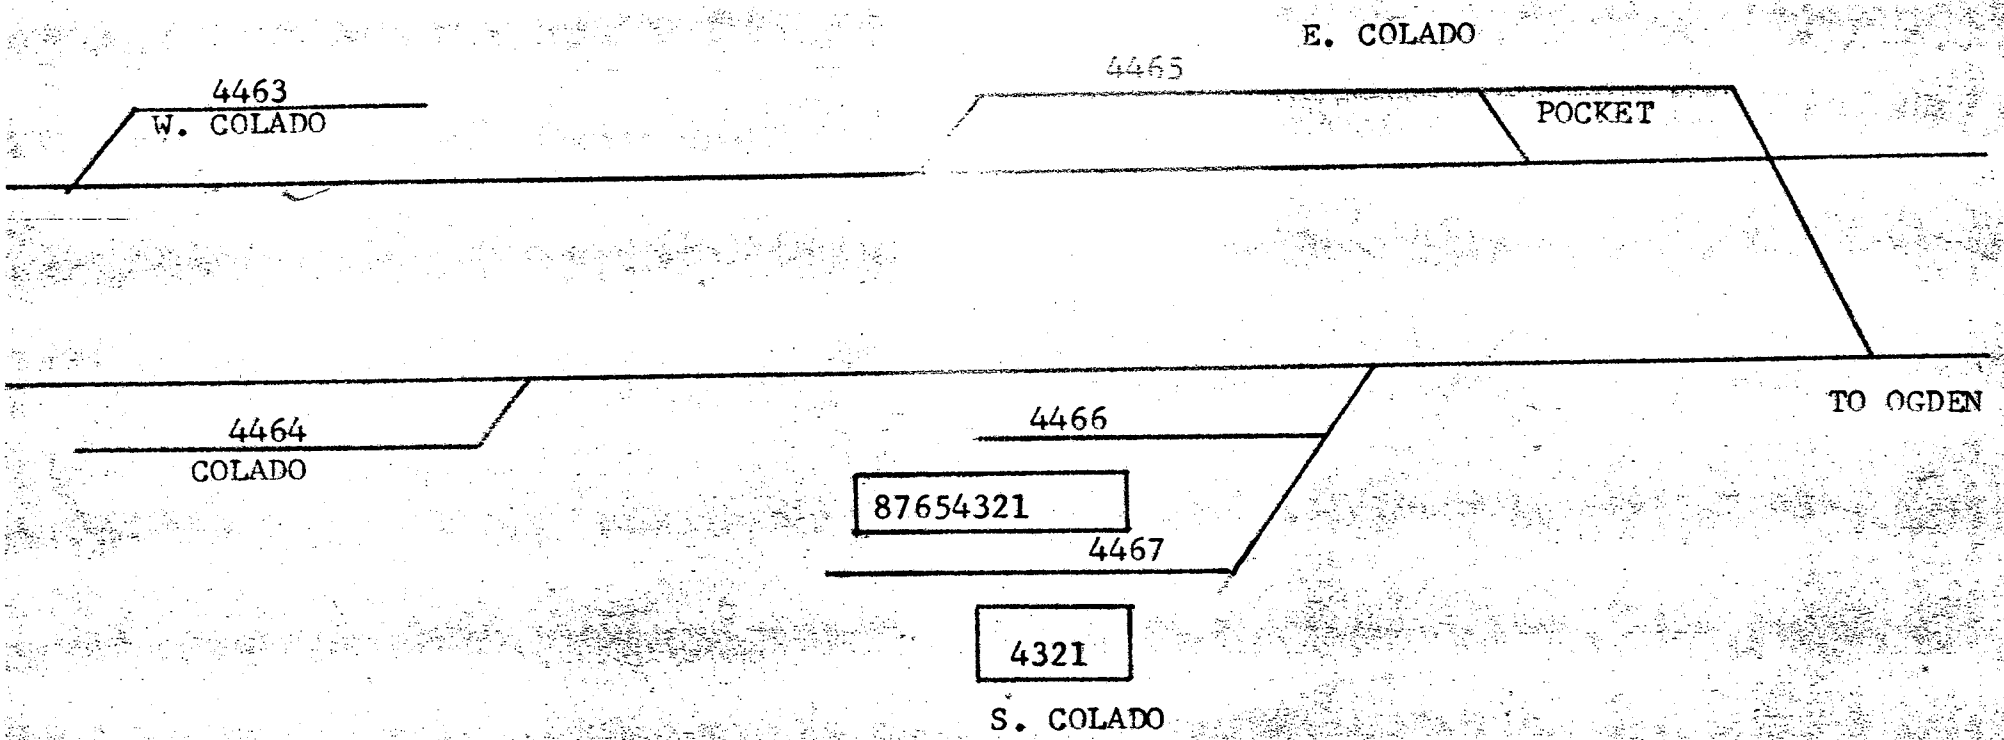

ZONE 44

COLADO

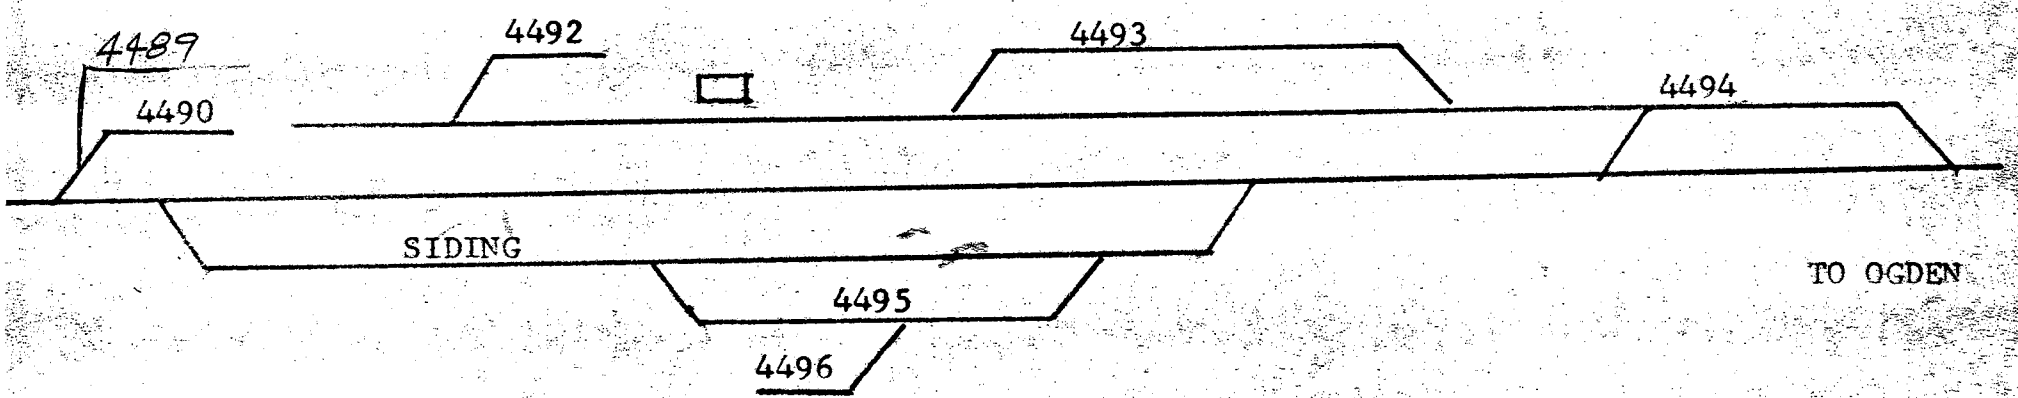

ZONE 44

WINNEMUCCA

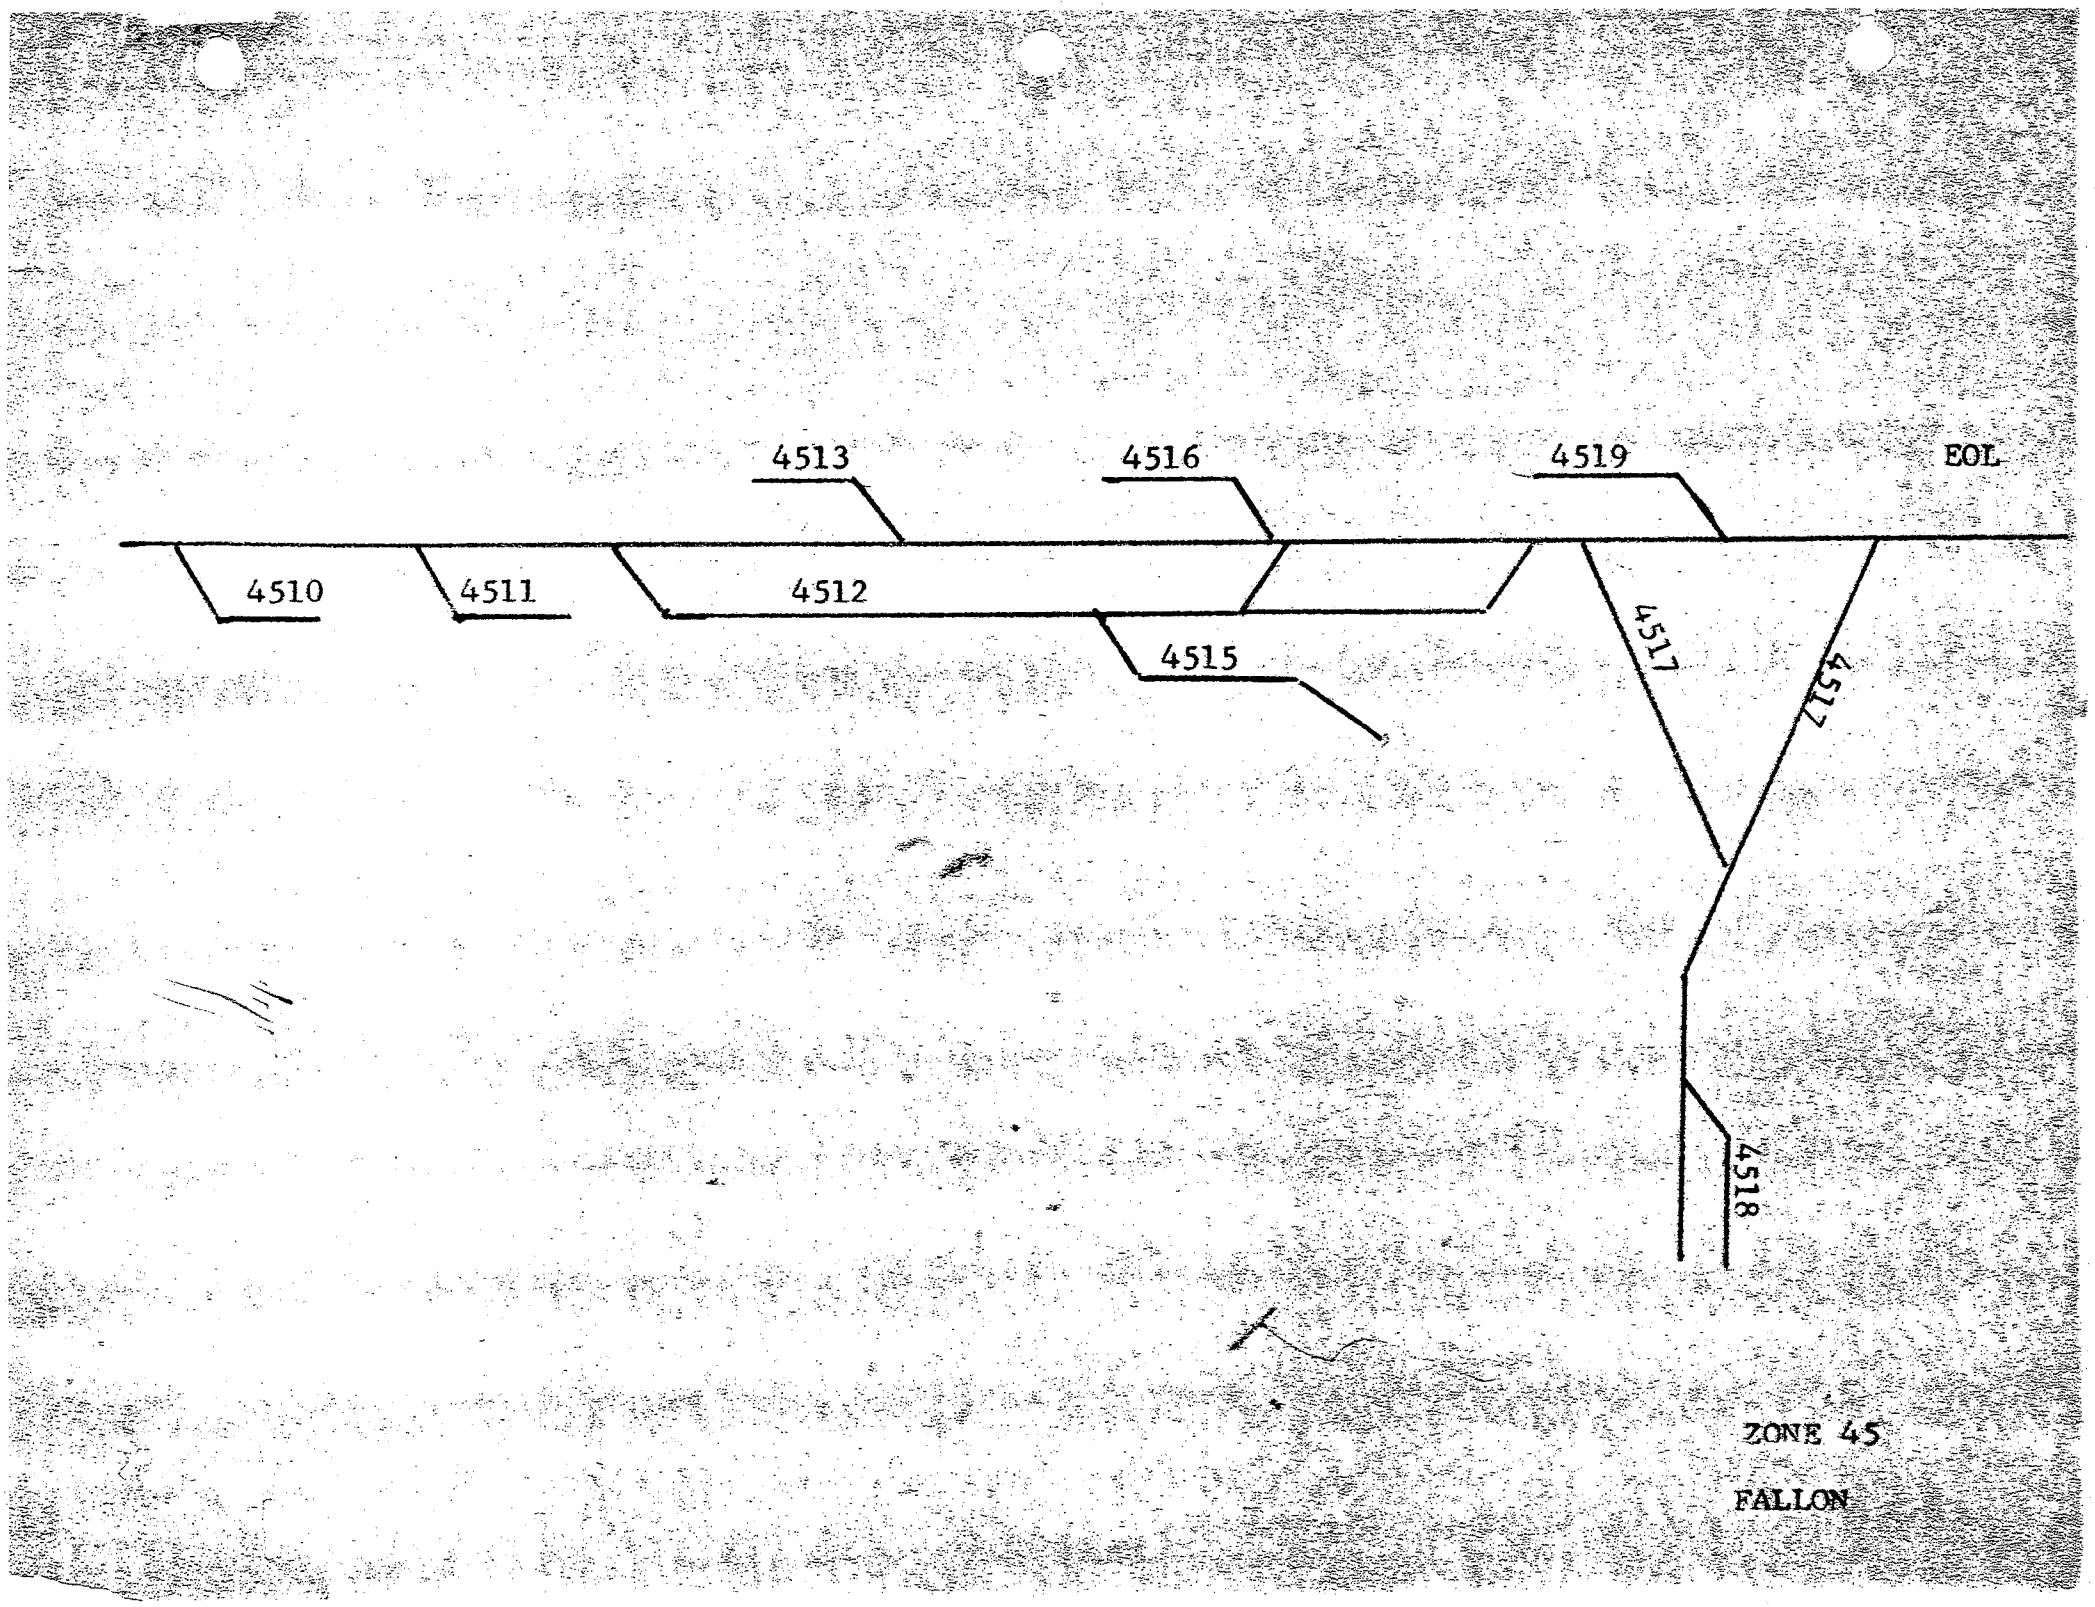
4513
4516
4519
EOL
4510
4511
4512
4515
4517
4517
4518
ZONE 45
FALLON

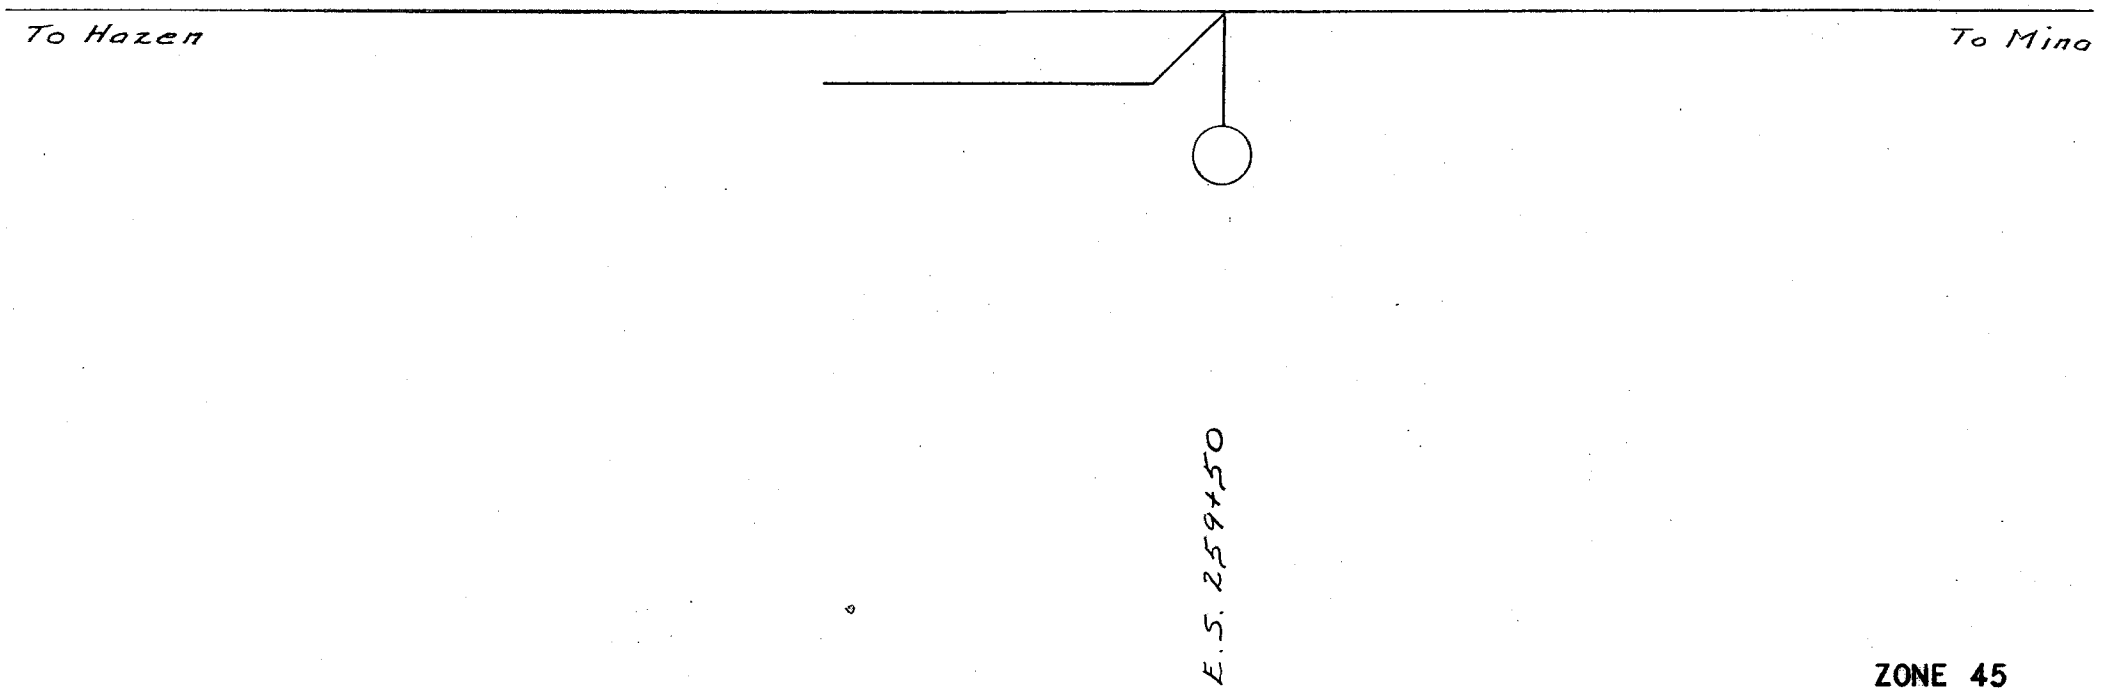

ZONE 45
HAZEN
MINA BRANCH
MP 292.94

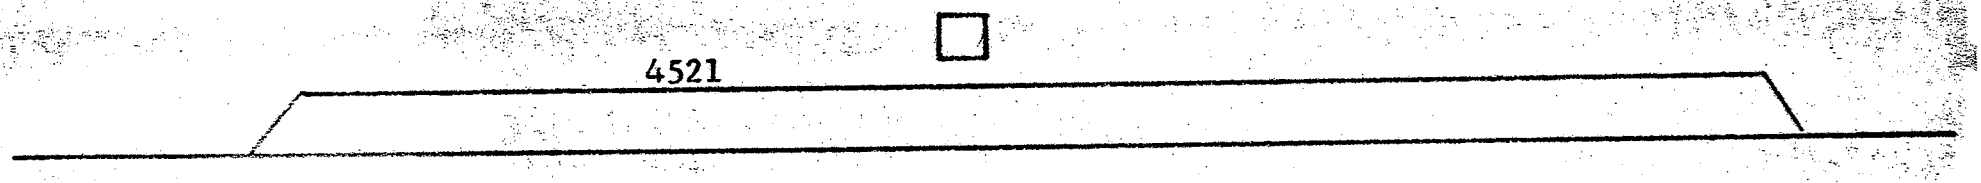

TO MINA

ZONE 45

APPIAN

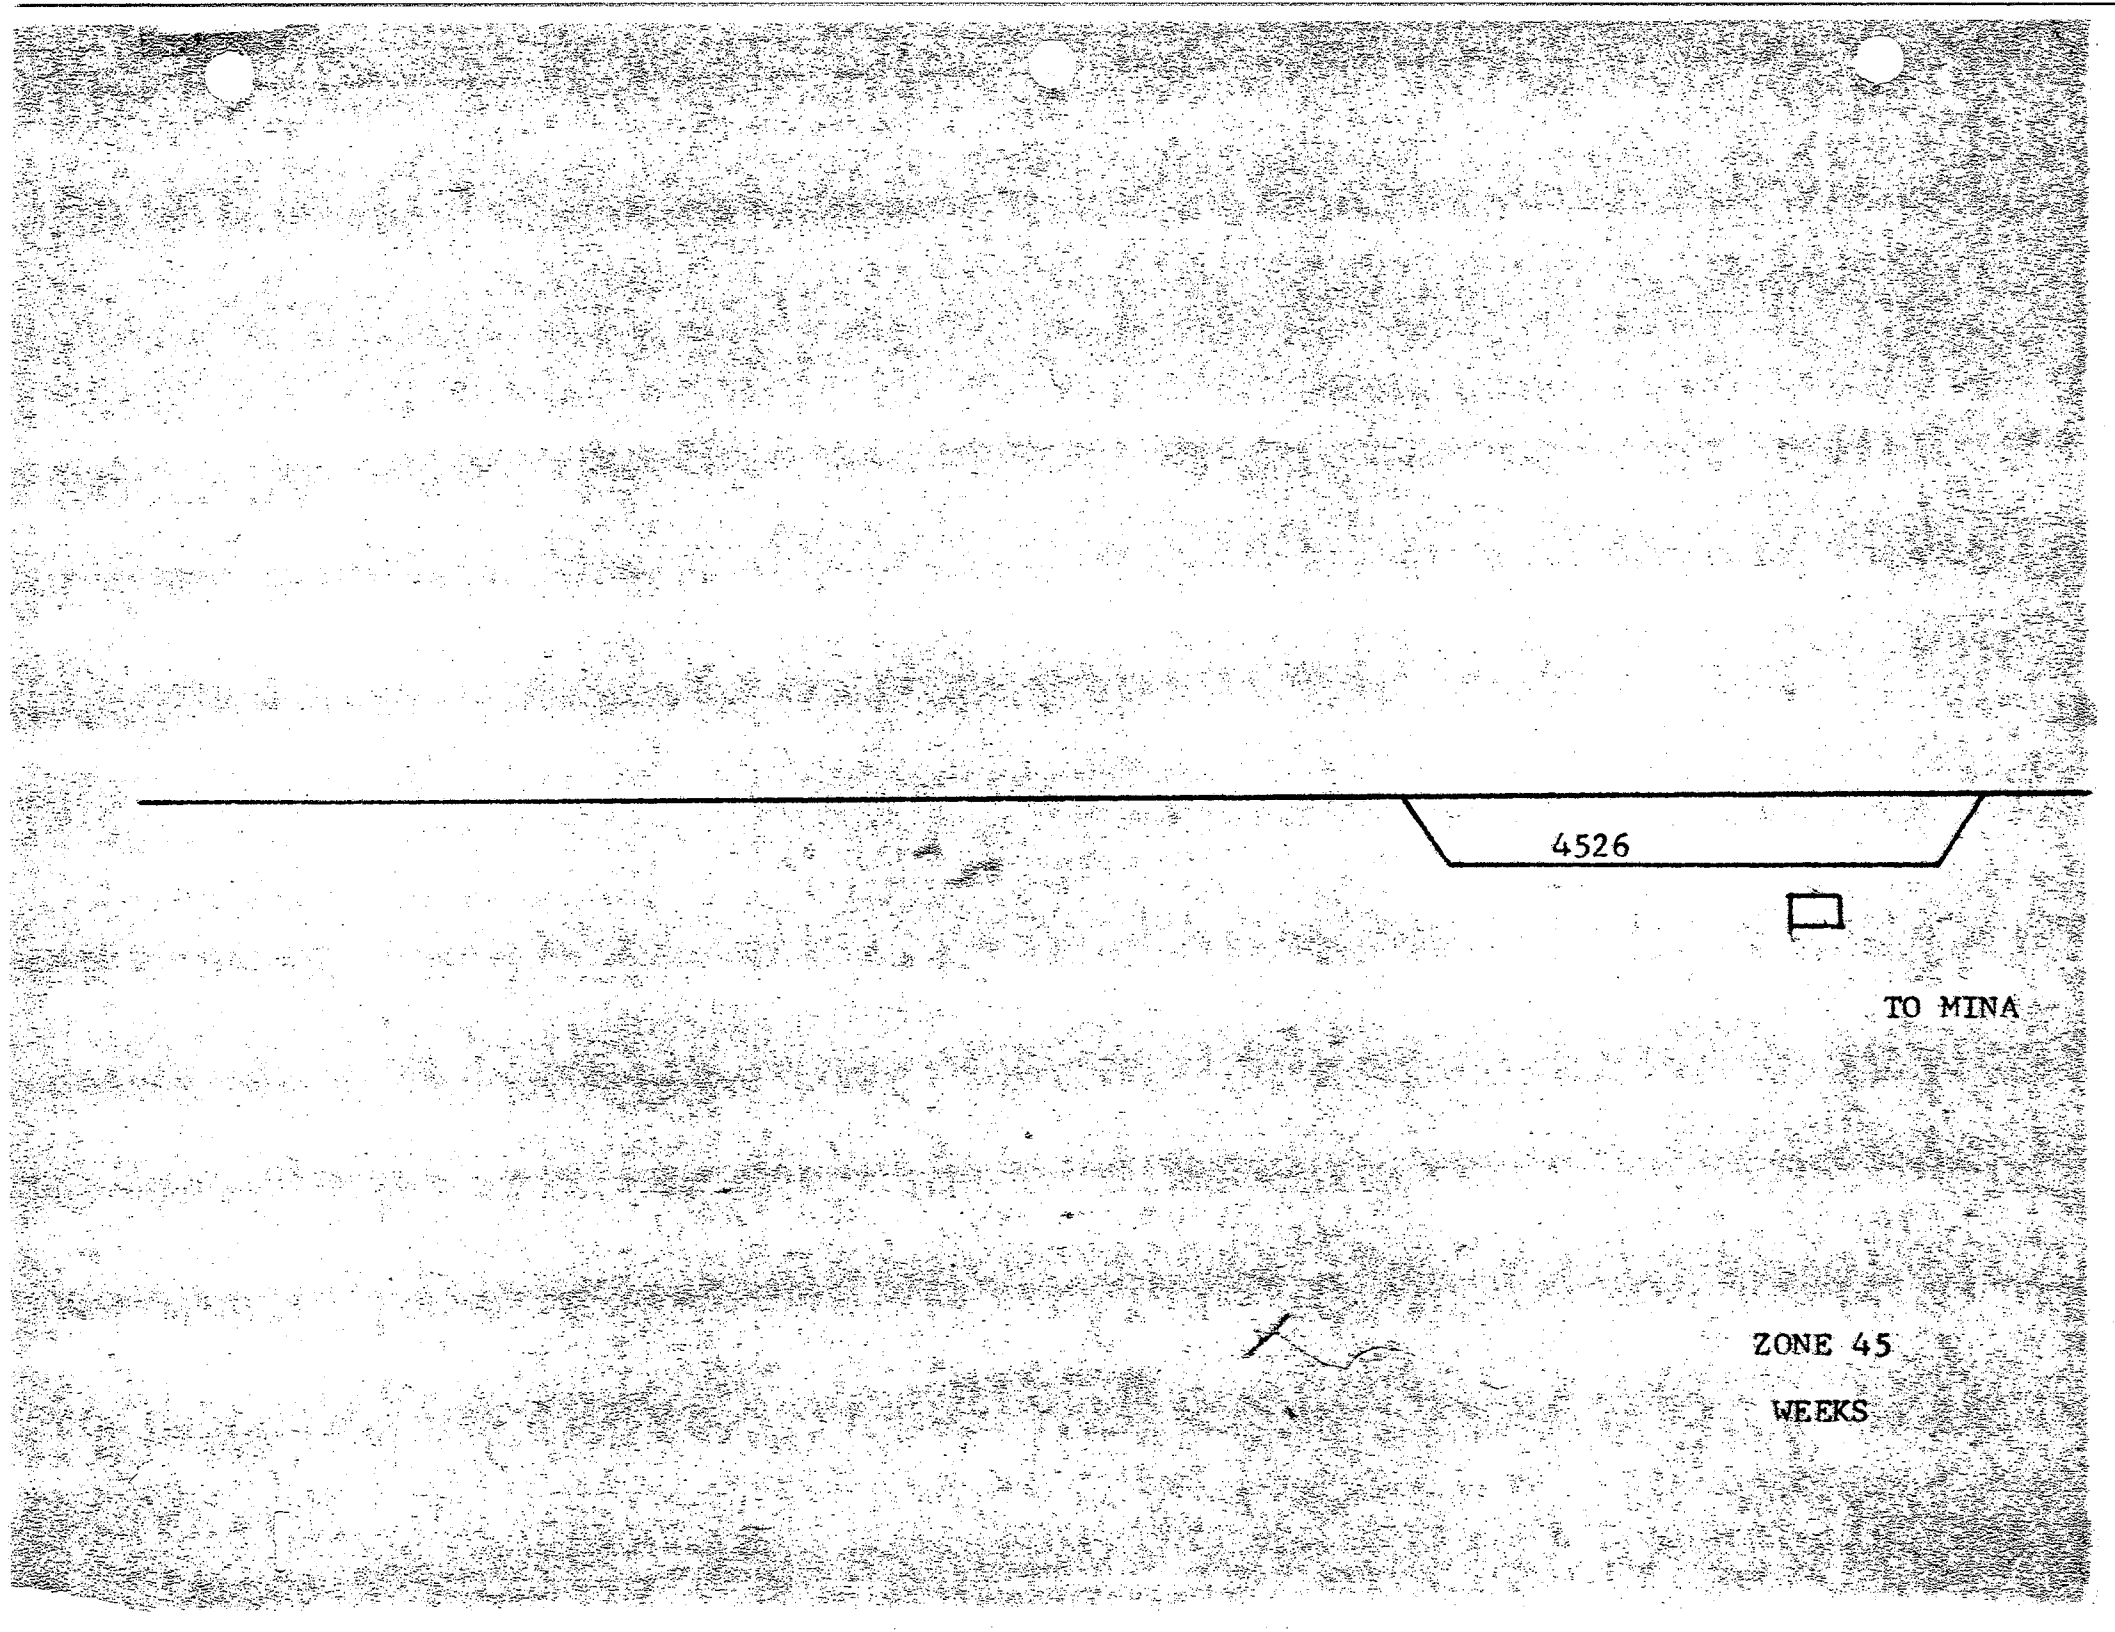
4526
TO MINA
ZONE 45
WEEKS

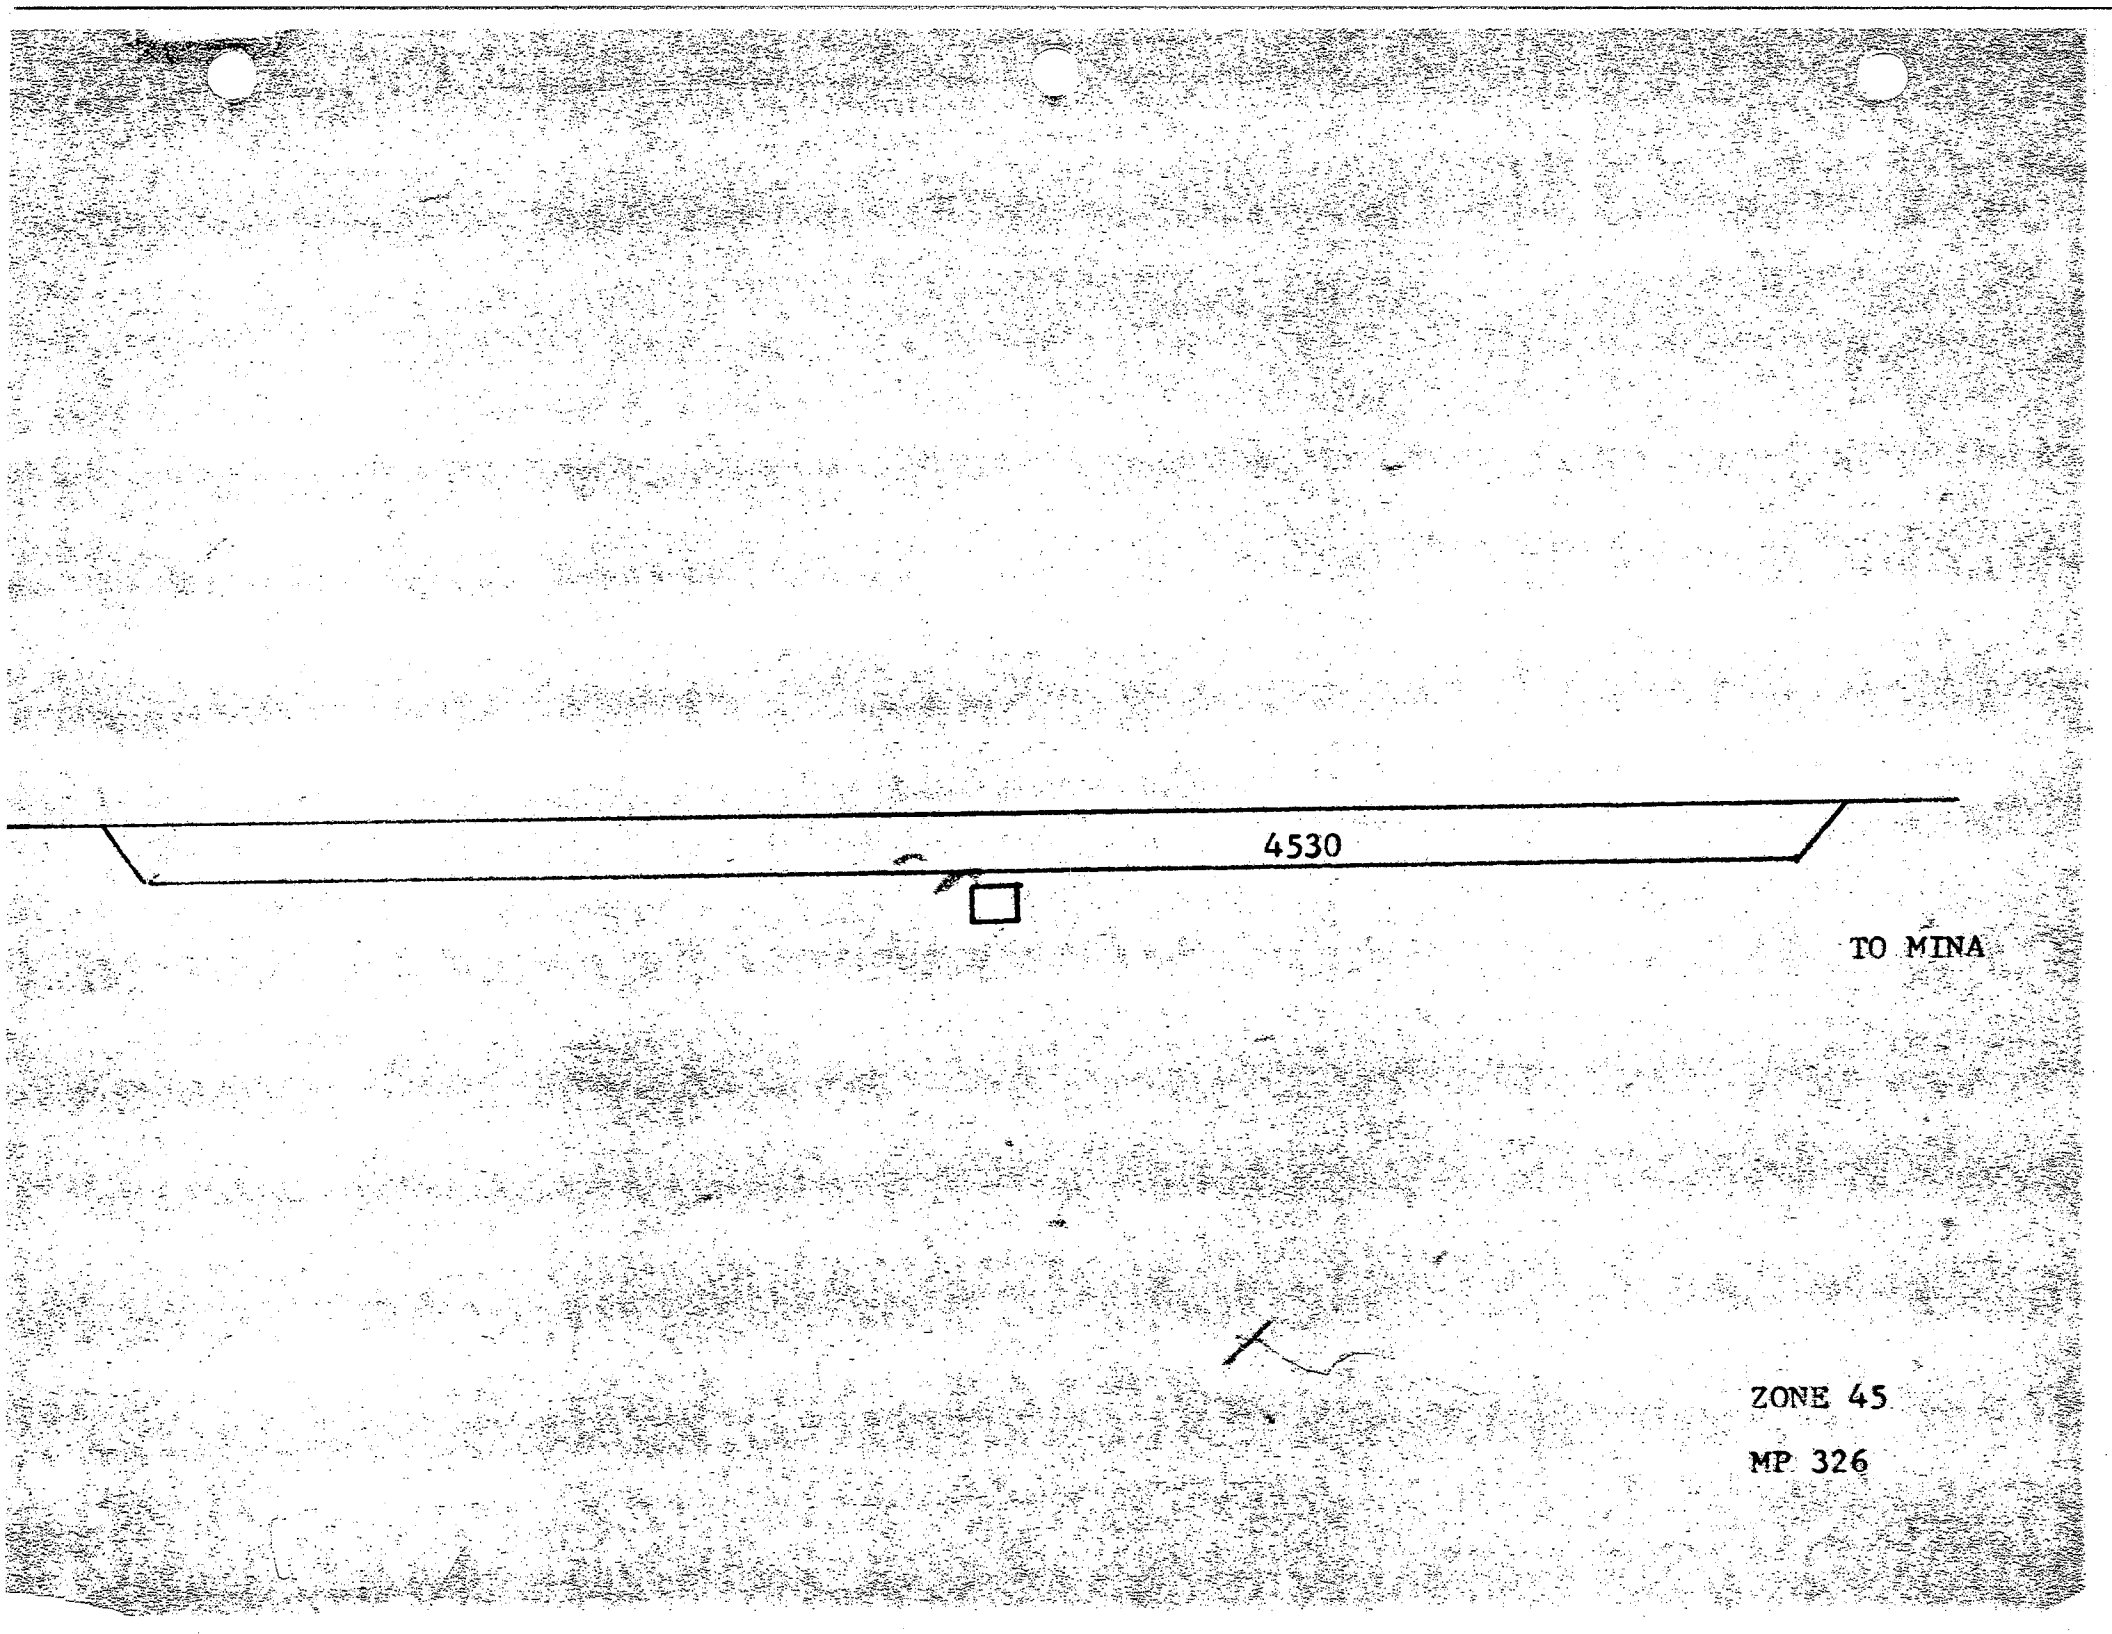
4530
TO MINA
ZONE 45
MP 326

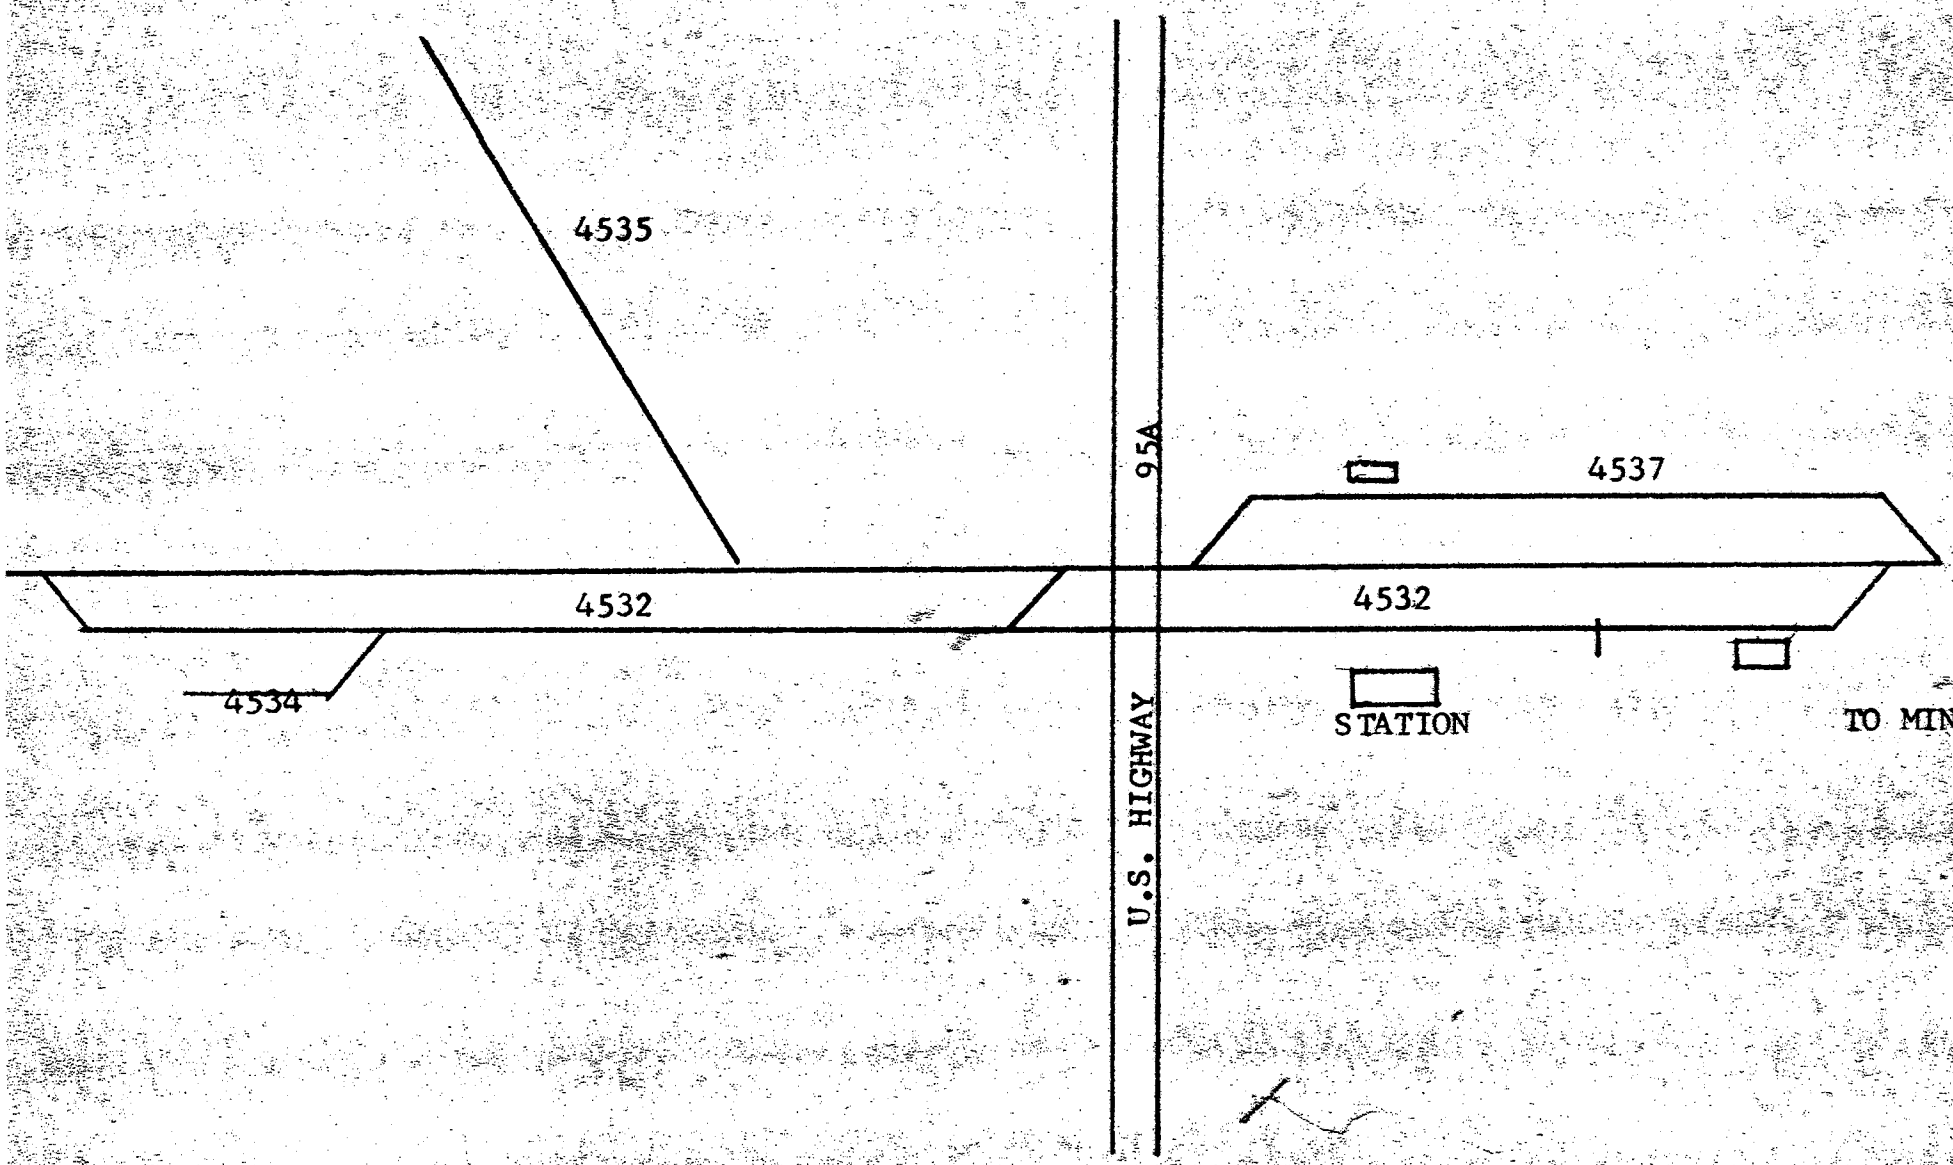

ZONE 45

WABUSKA

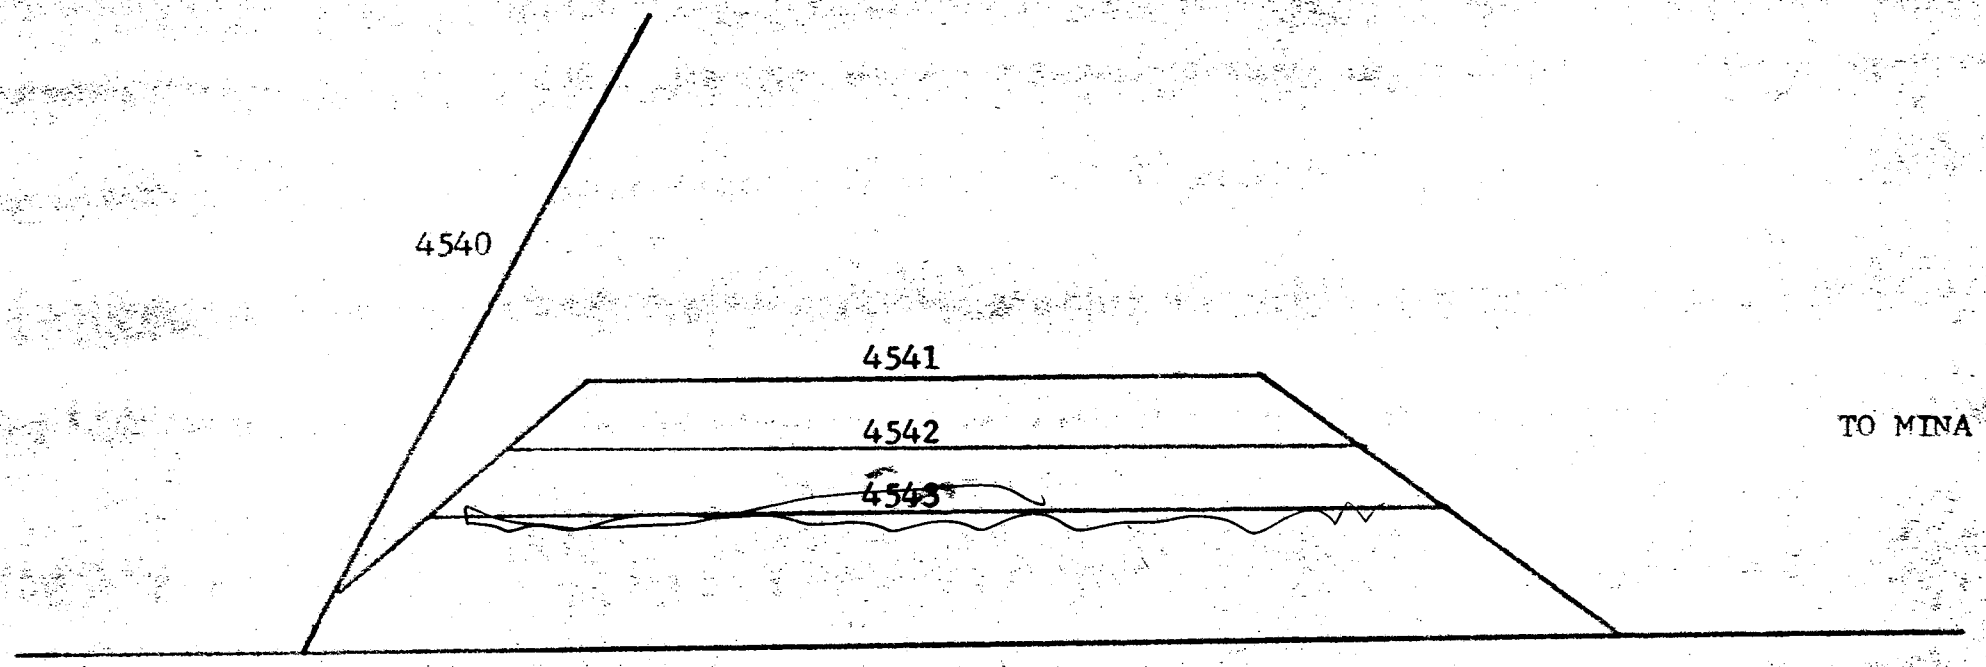

ZONE 45

FORT CHURCHILL

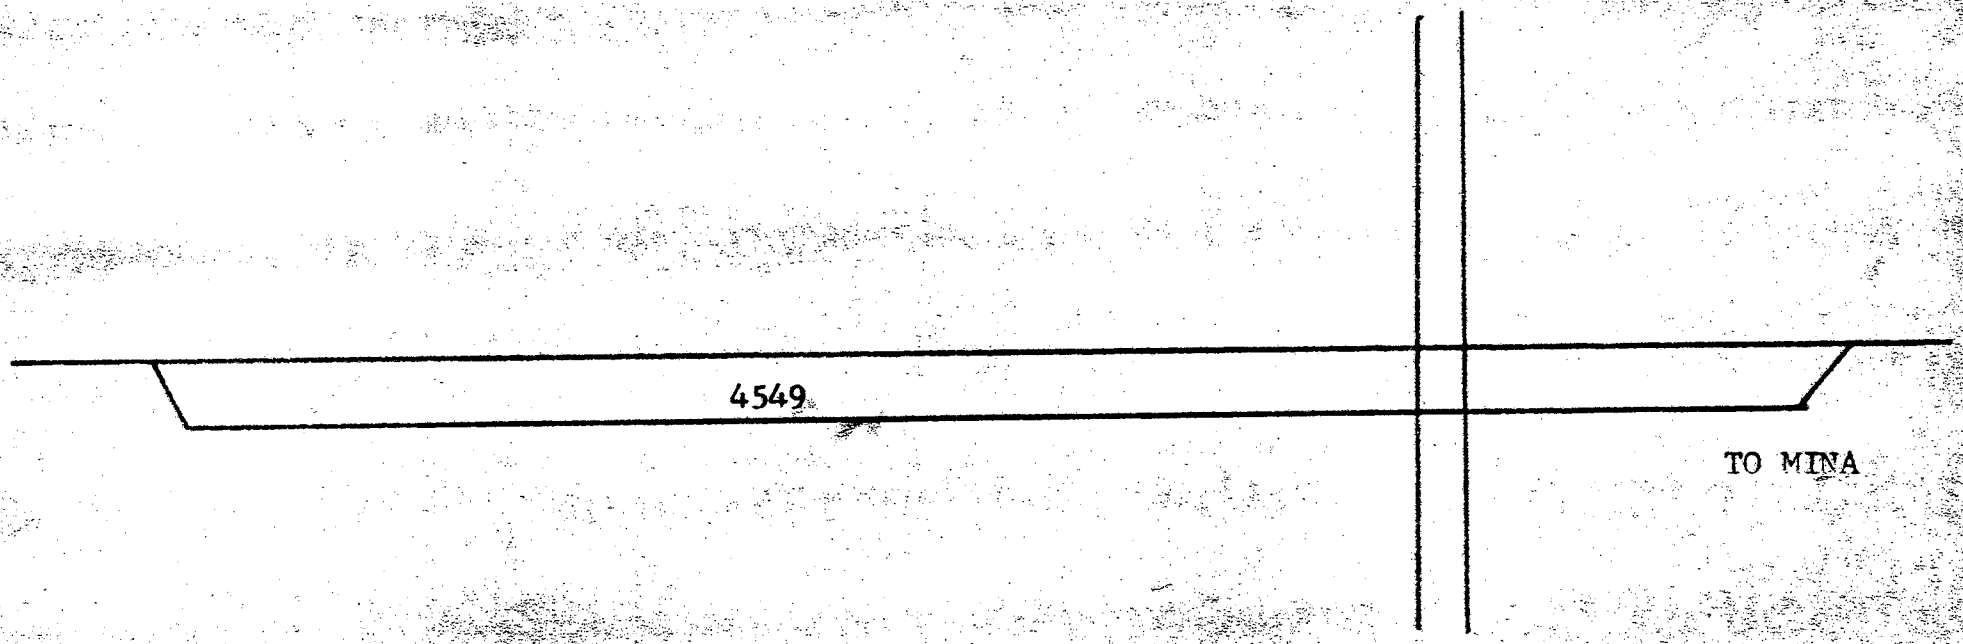

ZONE 45

SCHURZ

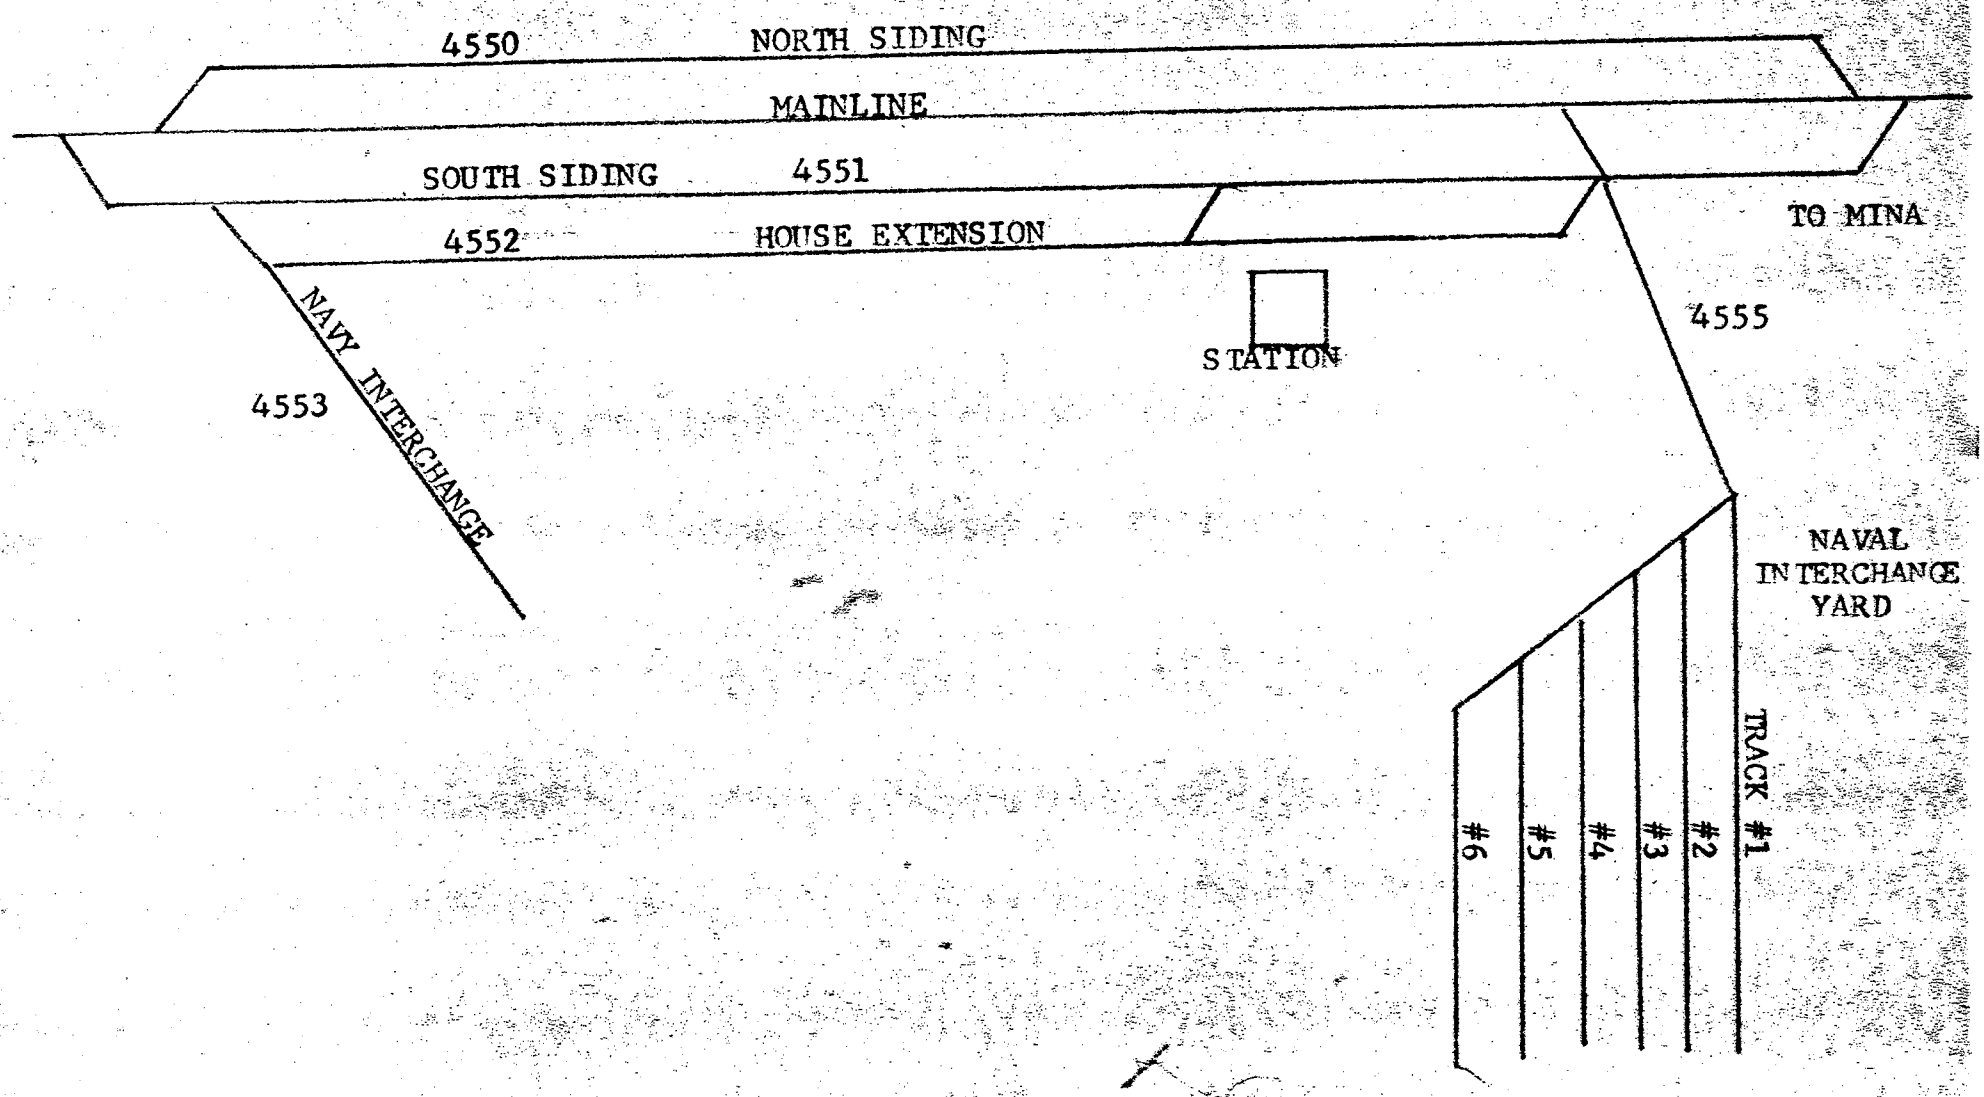

ZONE 45

THORNE

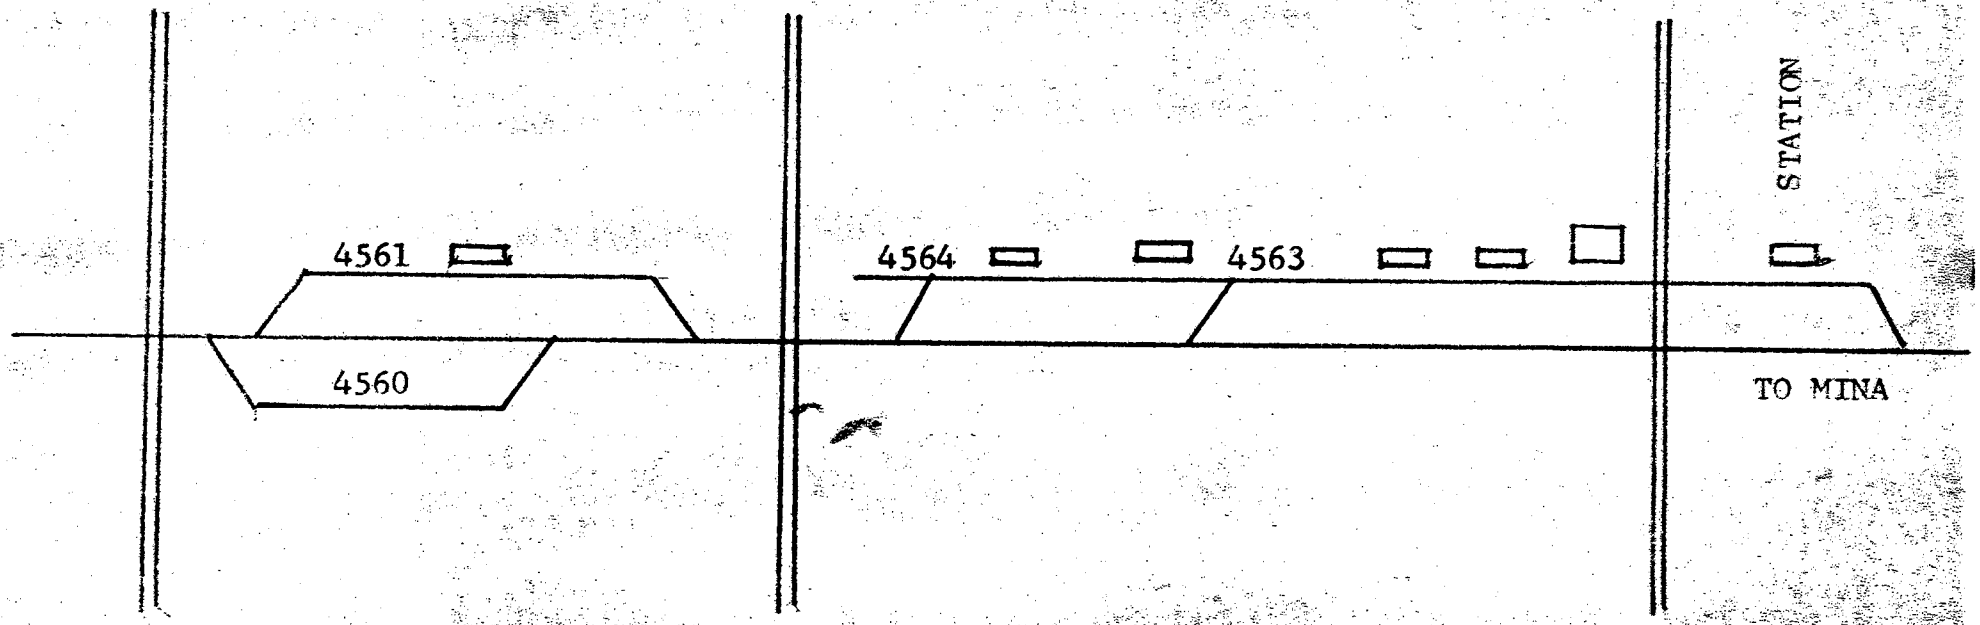

ZONE 45

LUNING

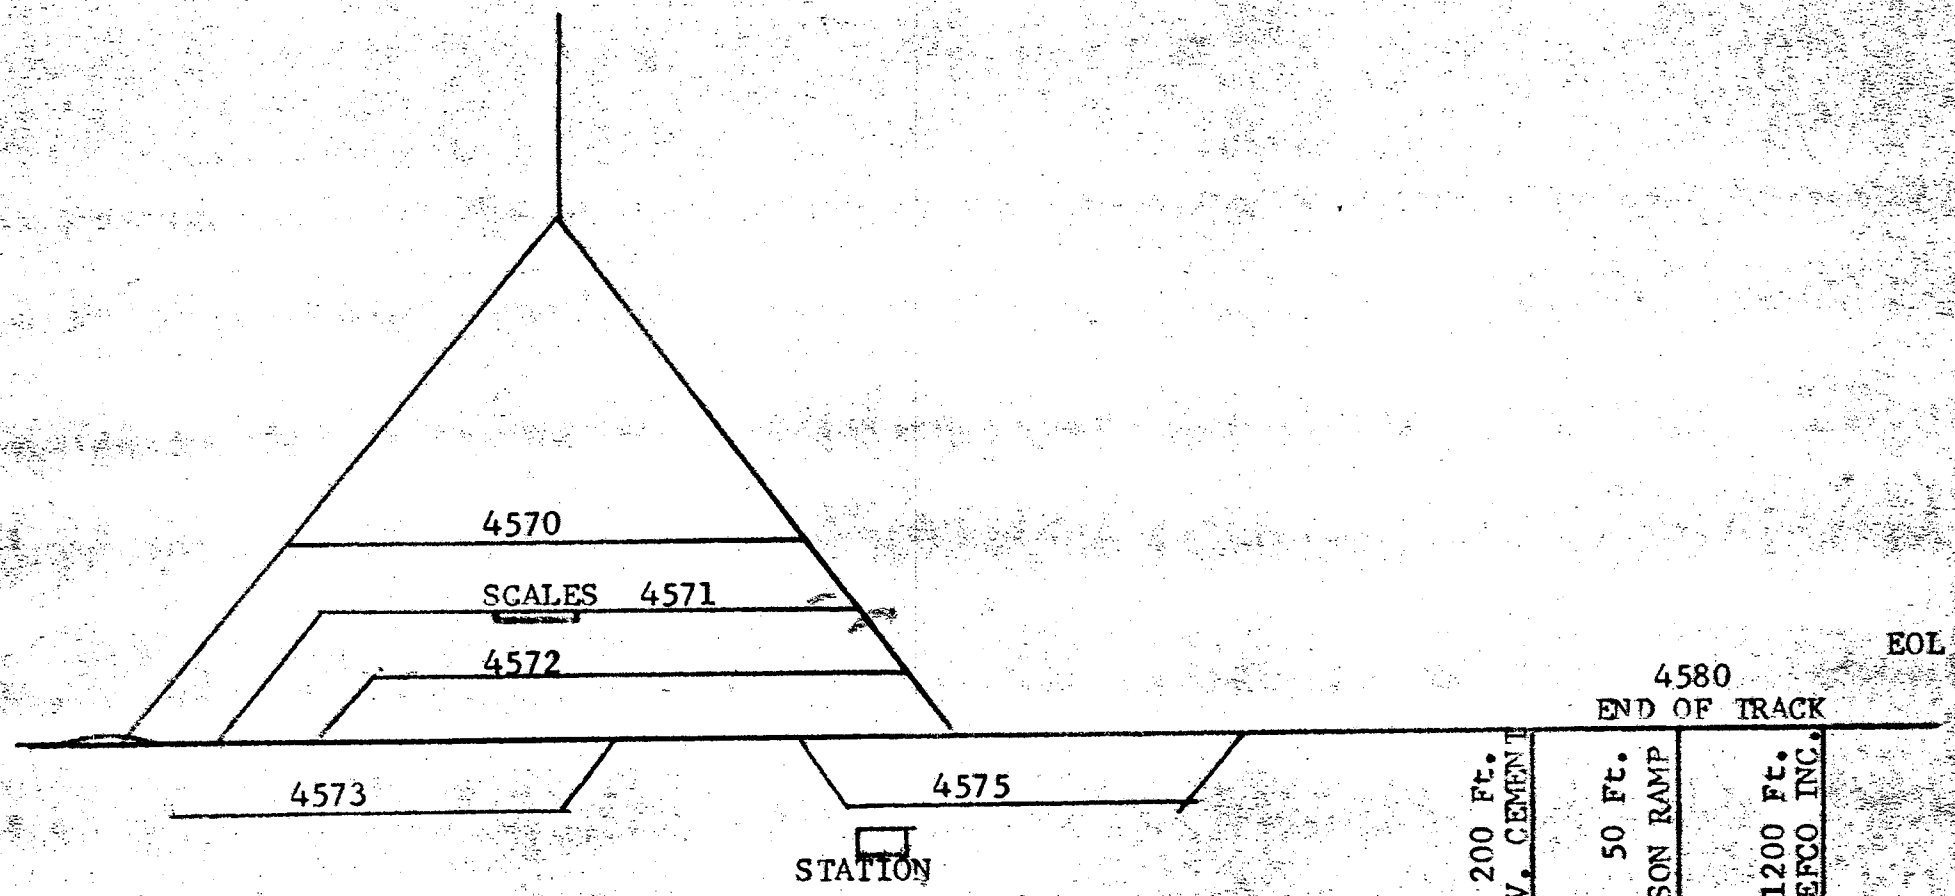
4570
SCALES
4571
4572
4573
4575
STATION
4580
END OF TRACK
EOL
200 Ft.
NEV. CEMENT
50 Ft.
SWANSON RAMP
1200 Ft.
GREFCO INC.

ZONE 45

MINA

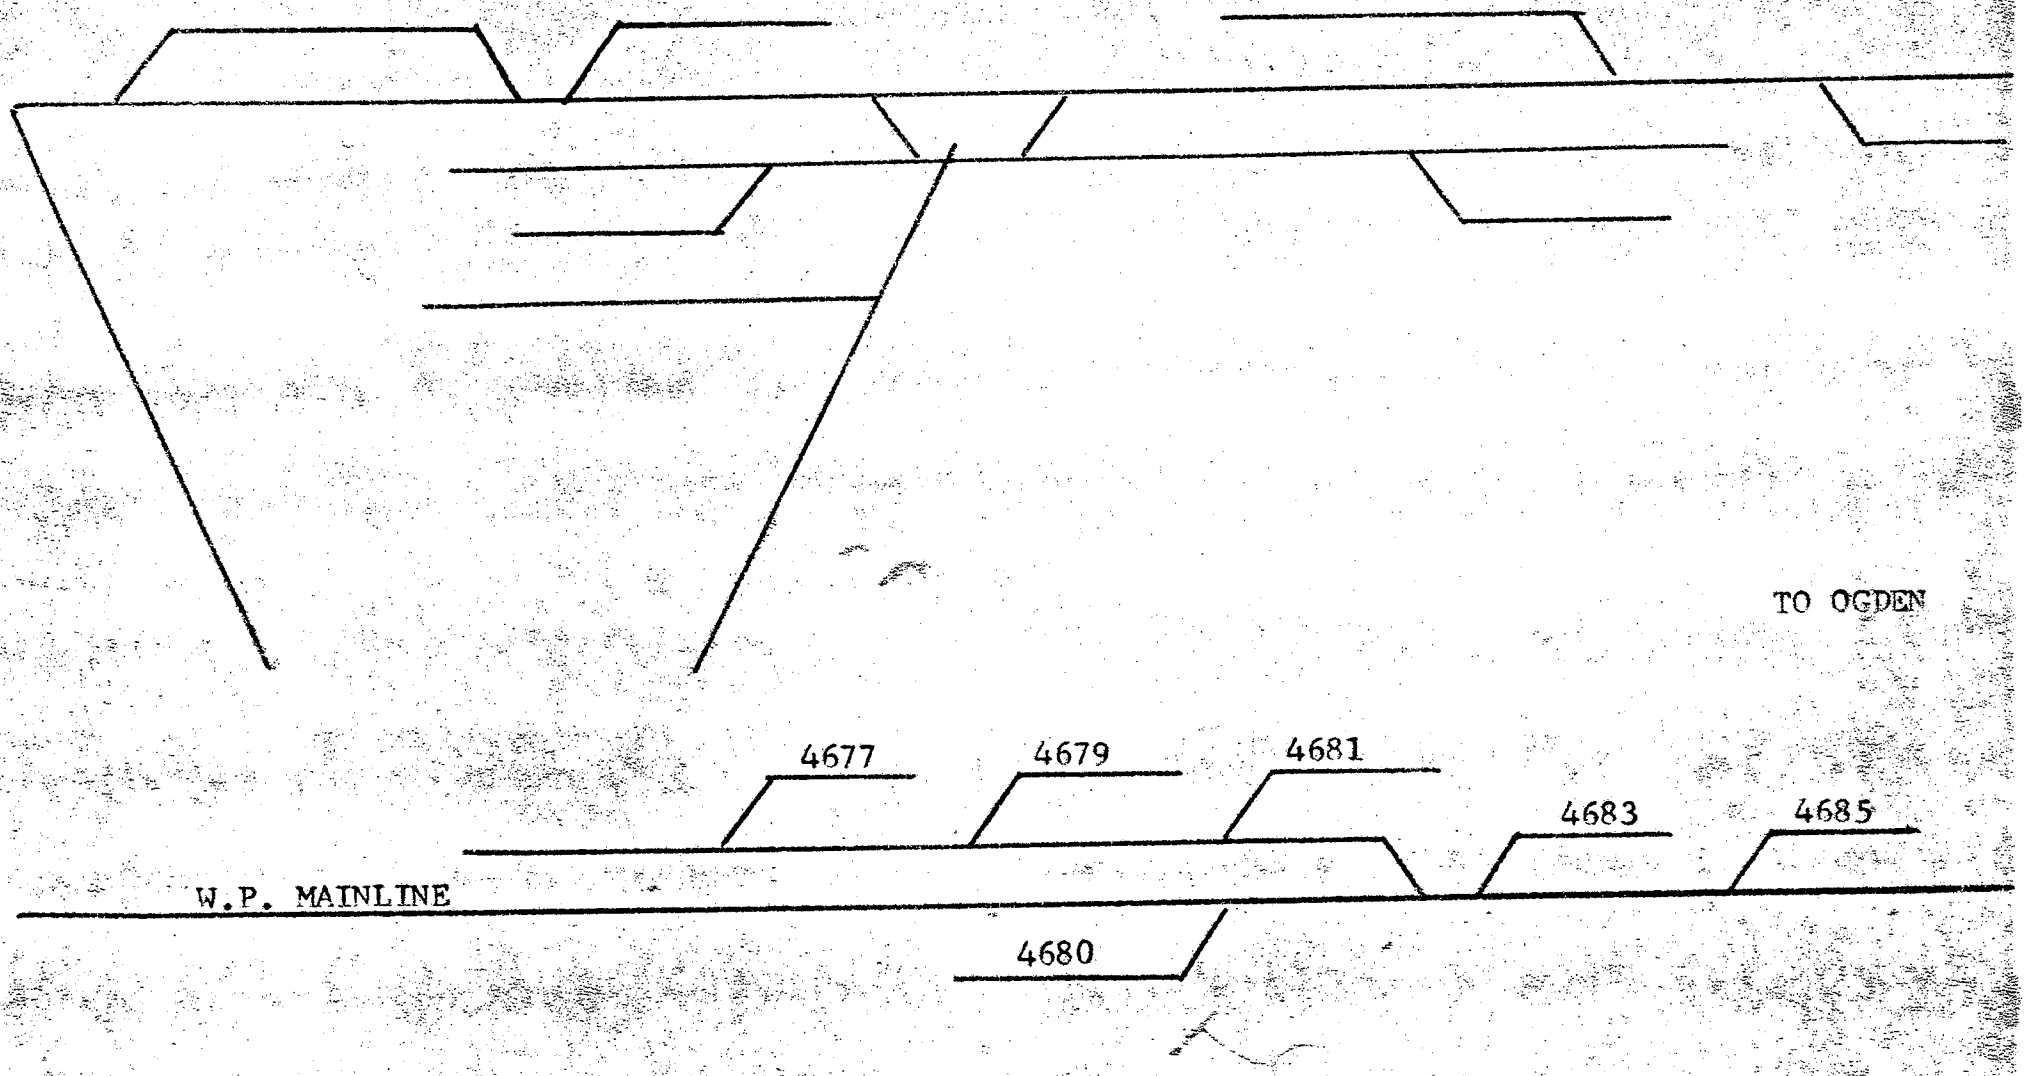

ZONE 46

ELKO - EASTBOUND

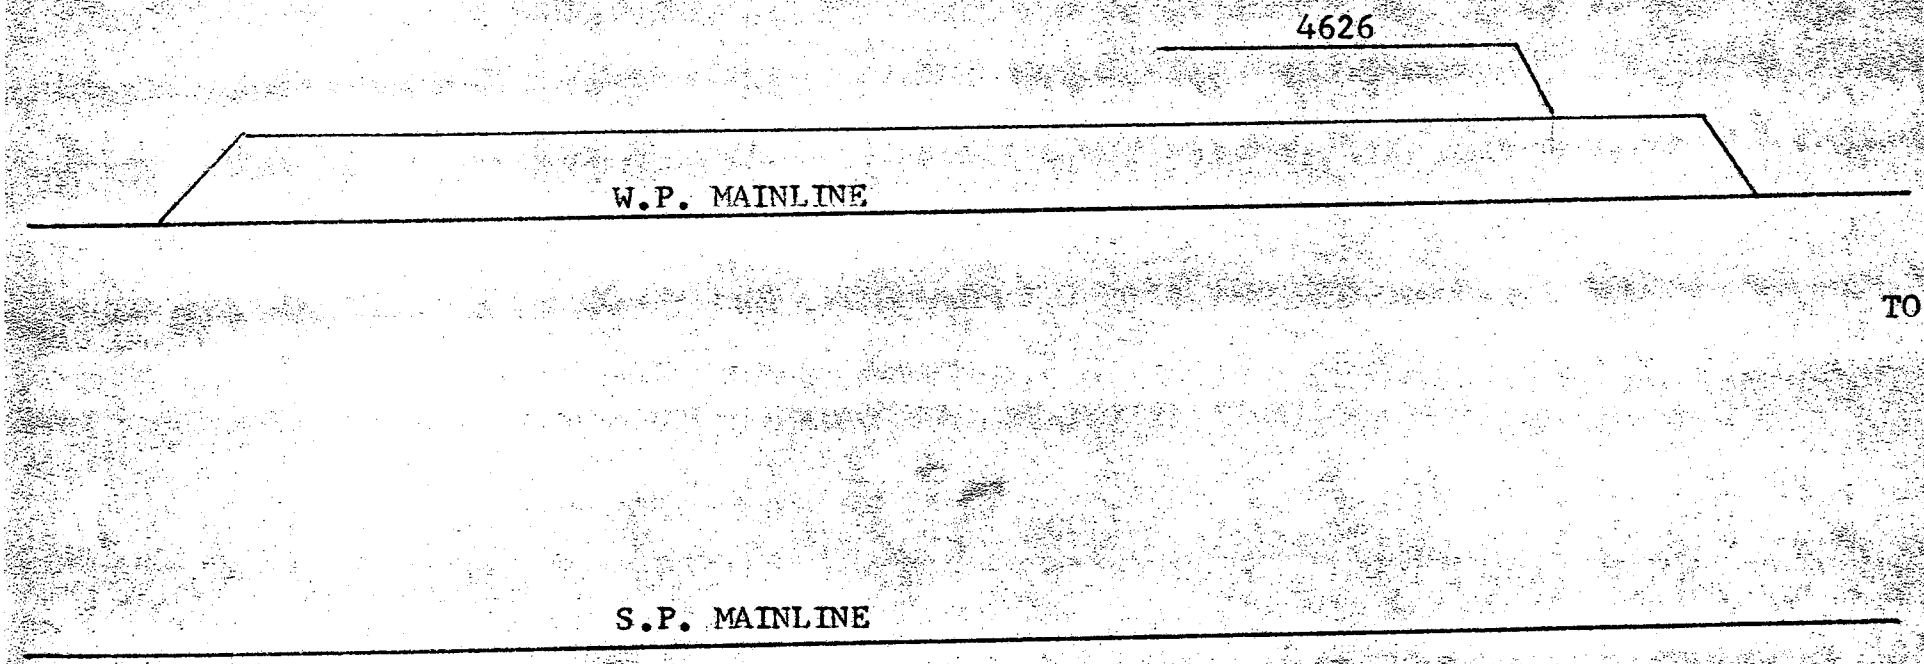

ZONE 46

DUNPHY - EASTBOUND

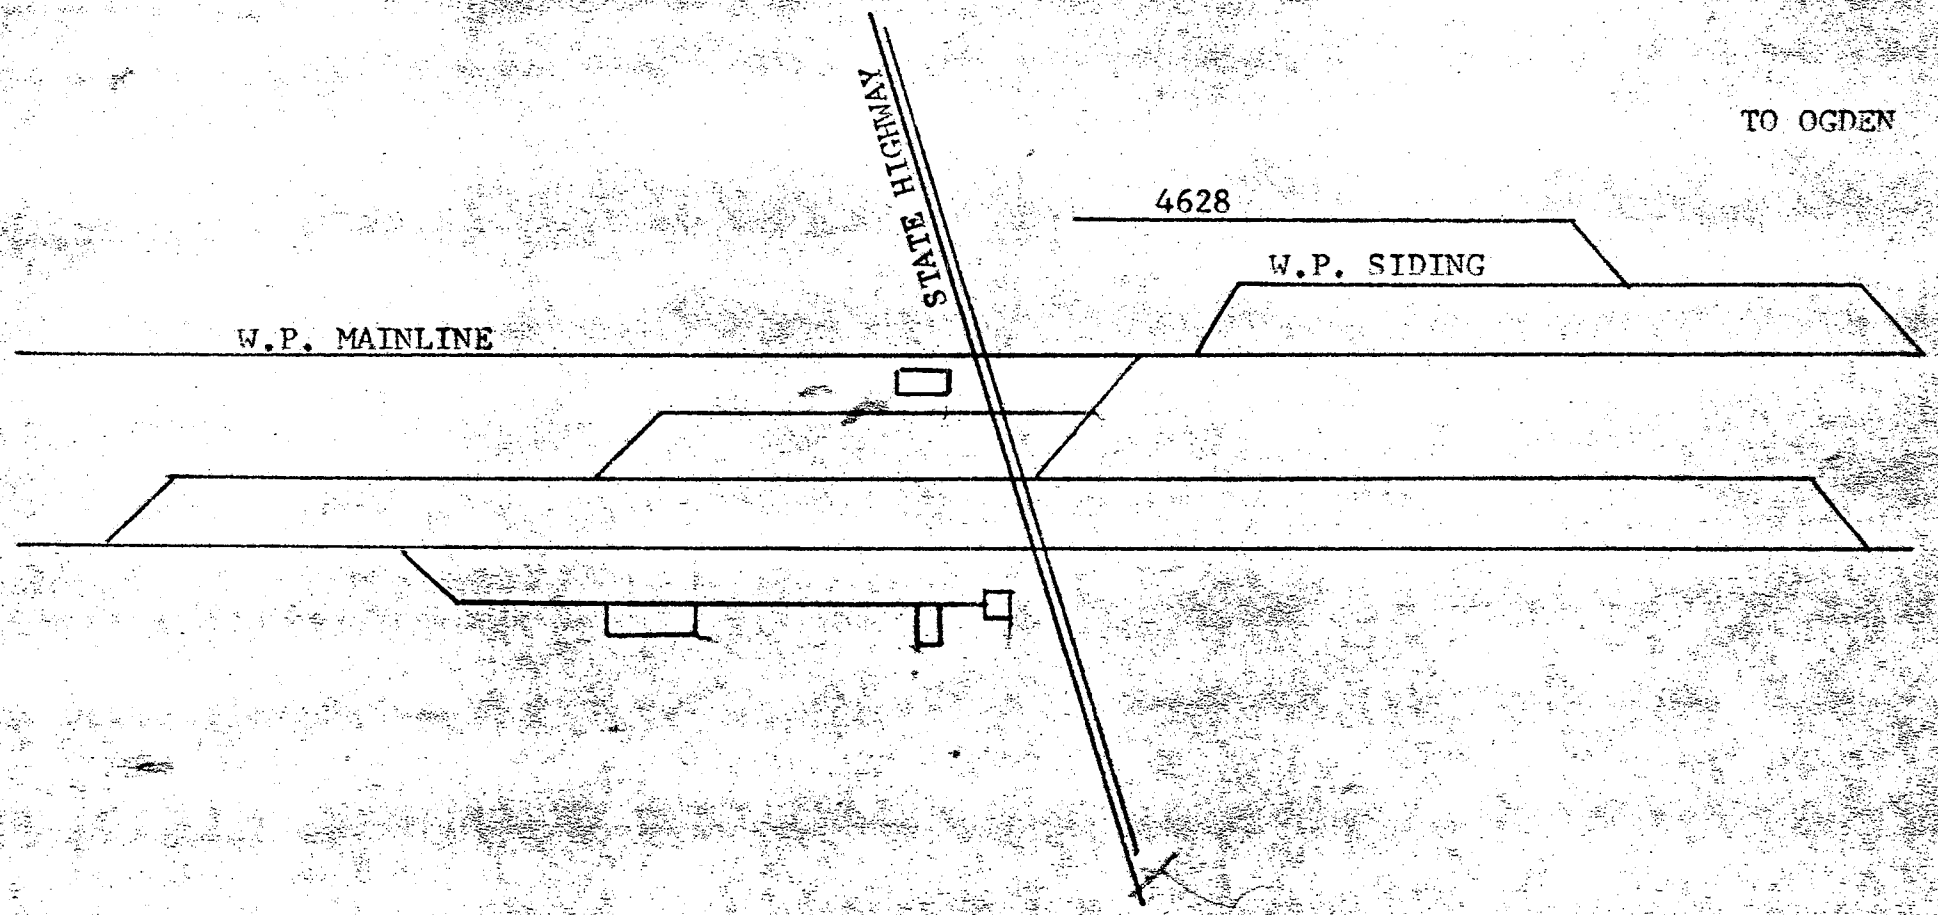

ZONE 46

BEOWAWE - EASTBOUND

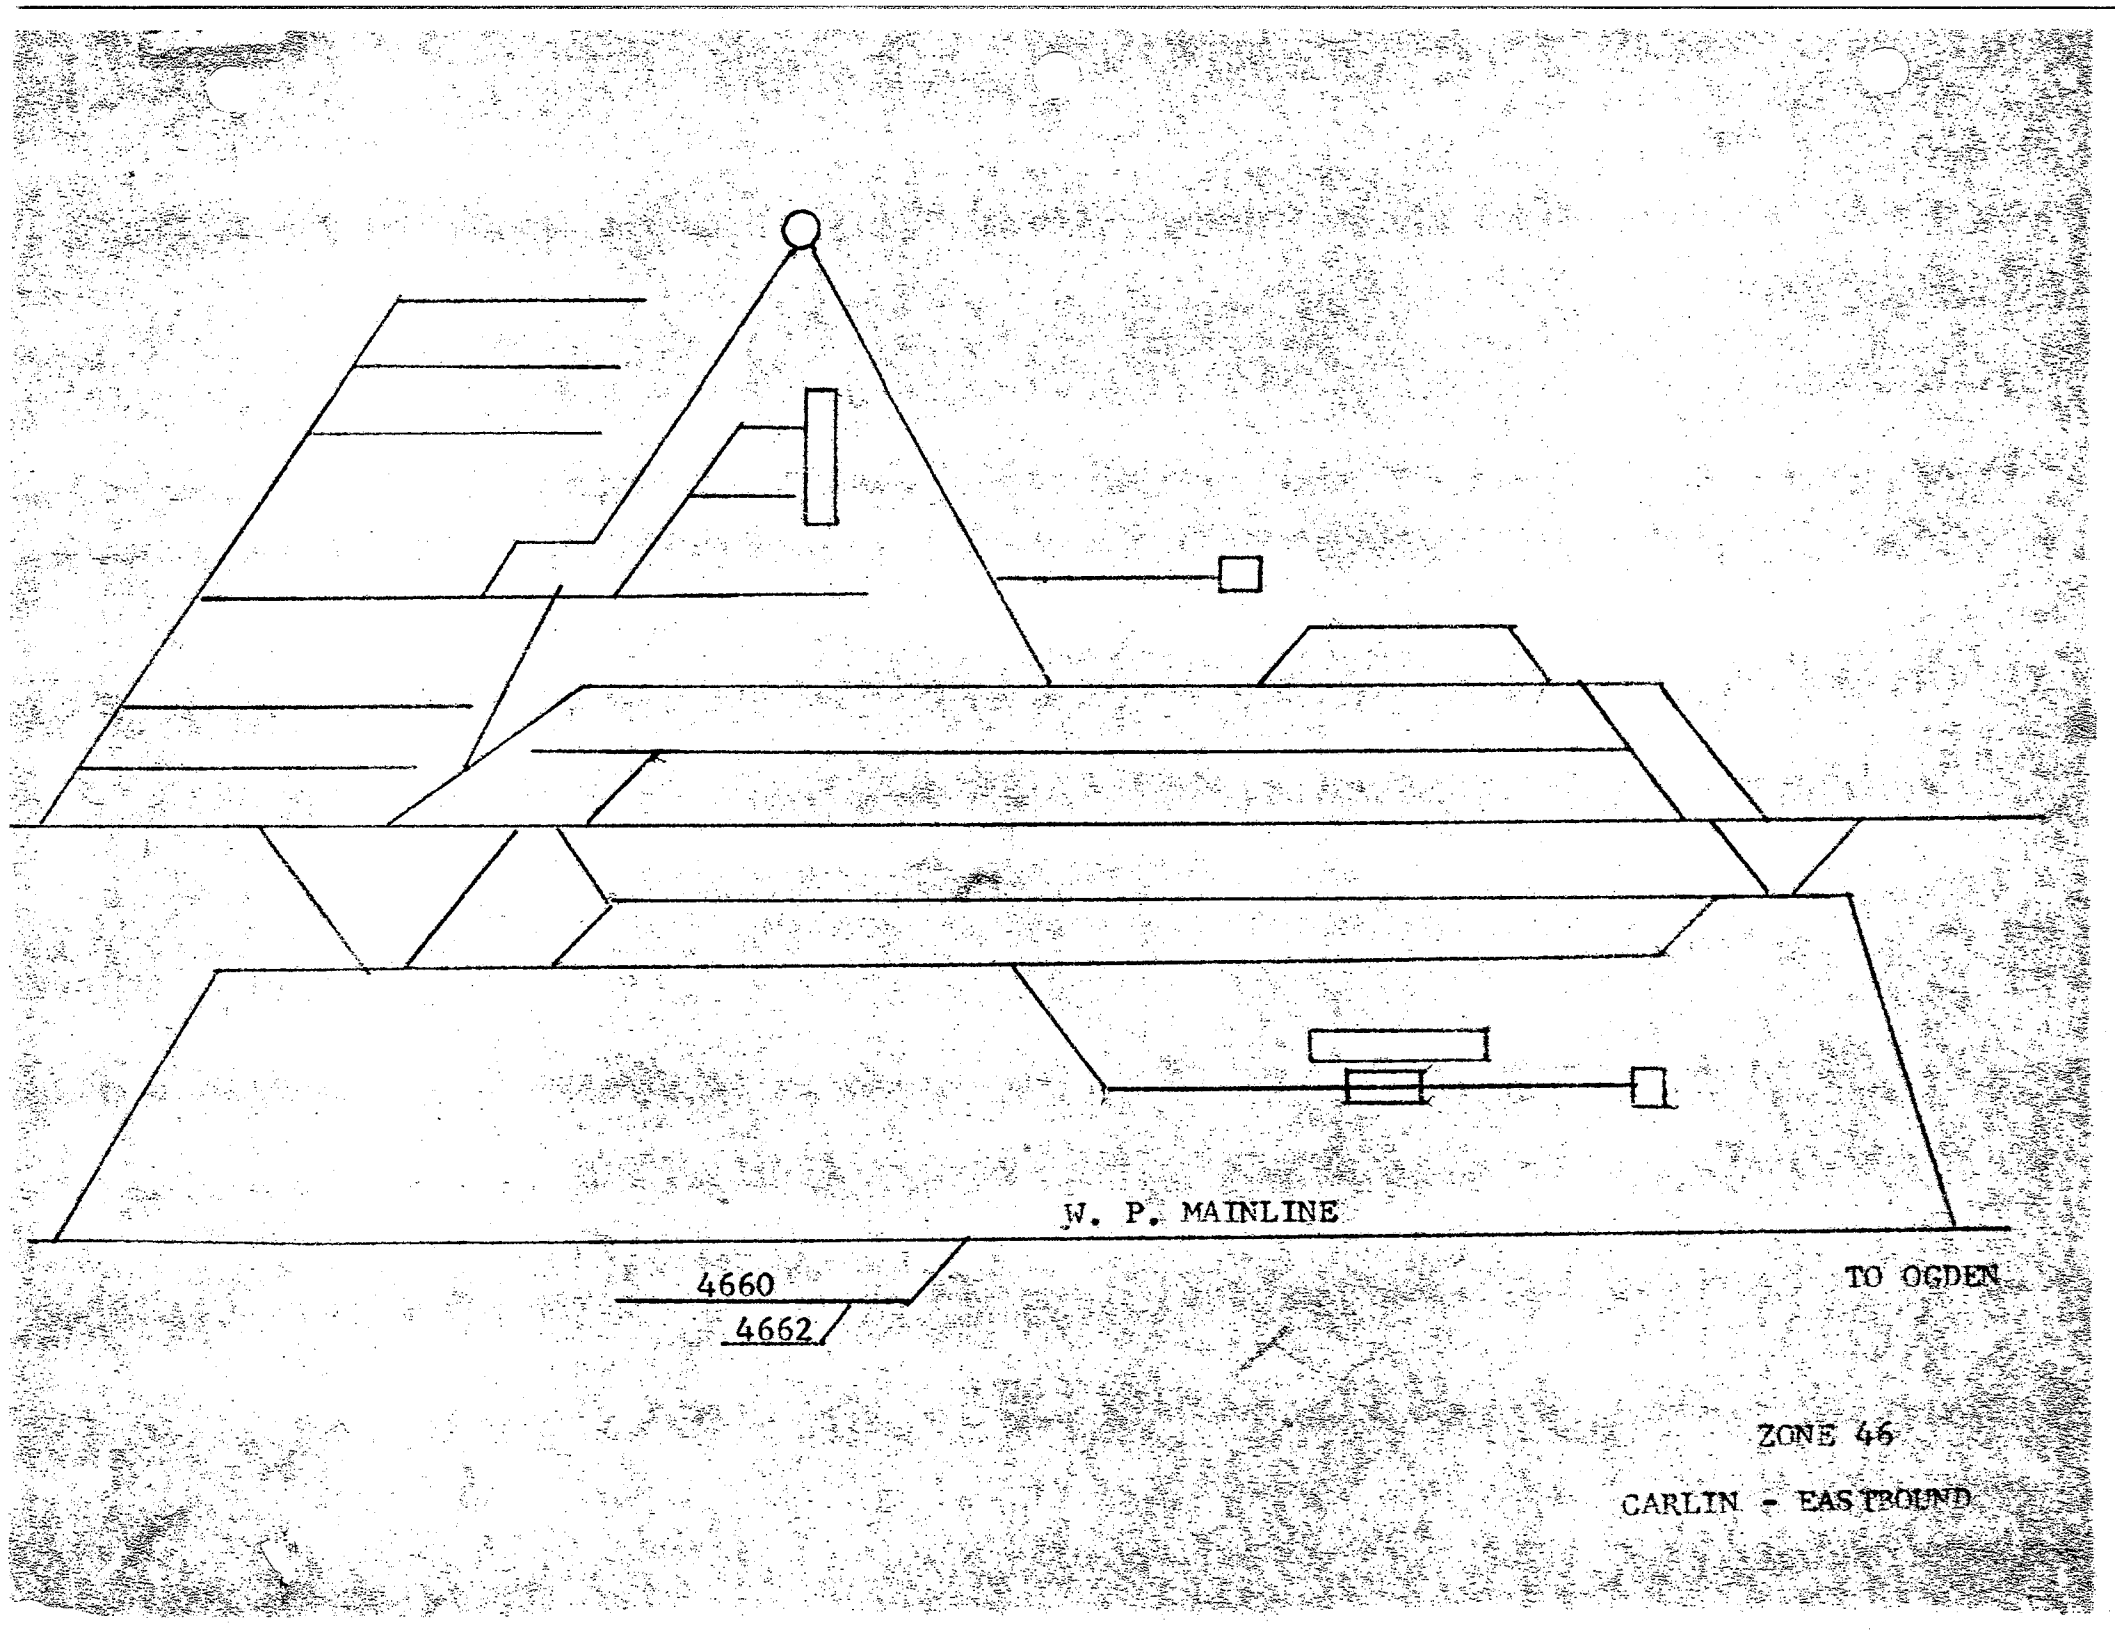
W. P. MAINLINE
4660
4662
TO OGDEN
ZONE 46
CARLIN - EASTBOUND

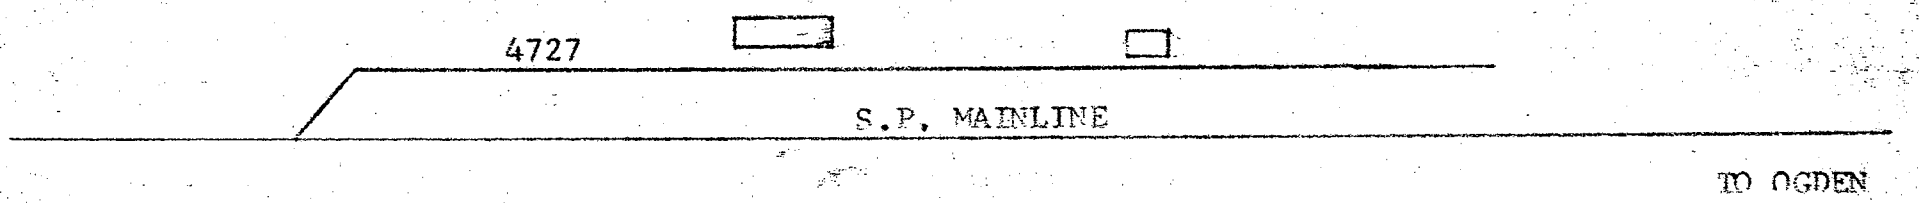

ZONE 47

ARGENTA - WESTBOUND

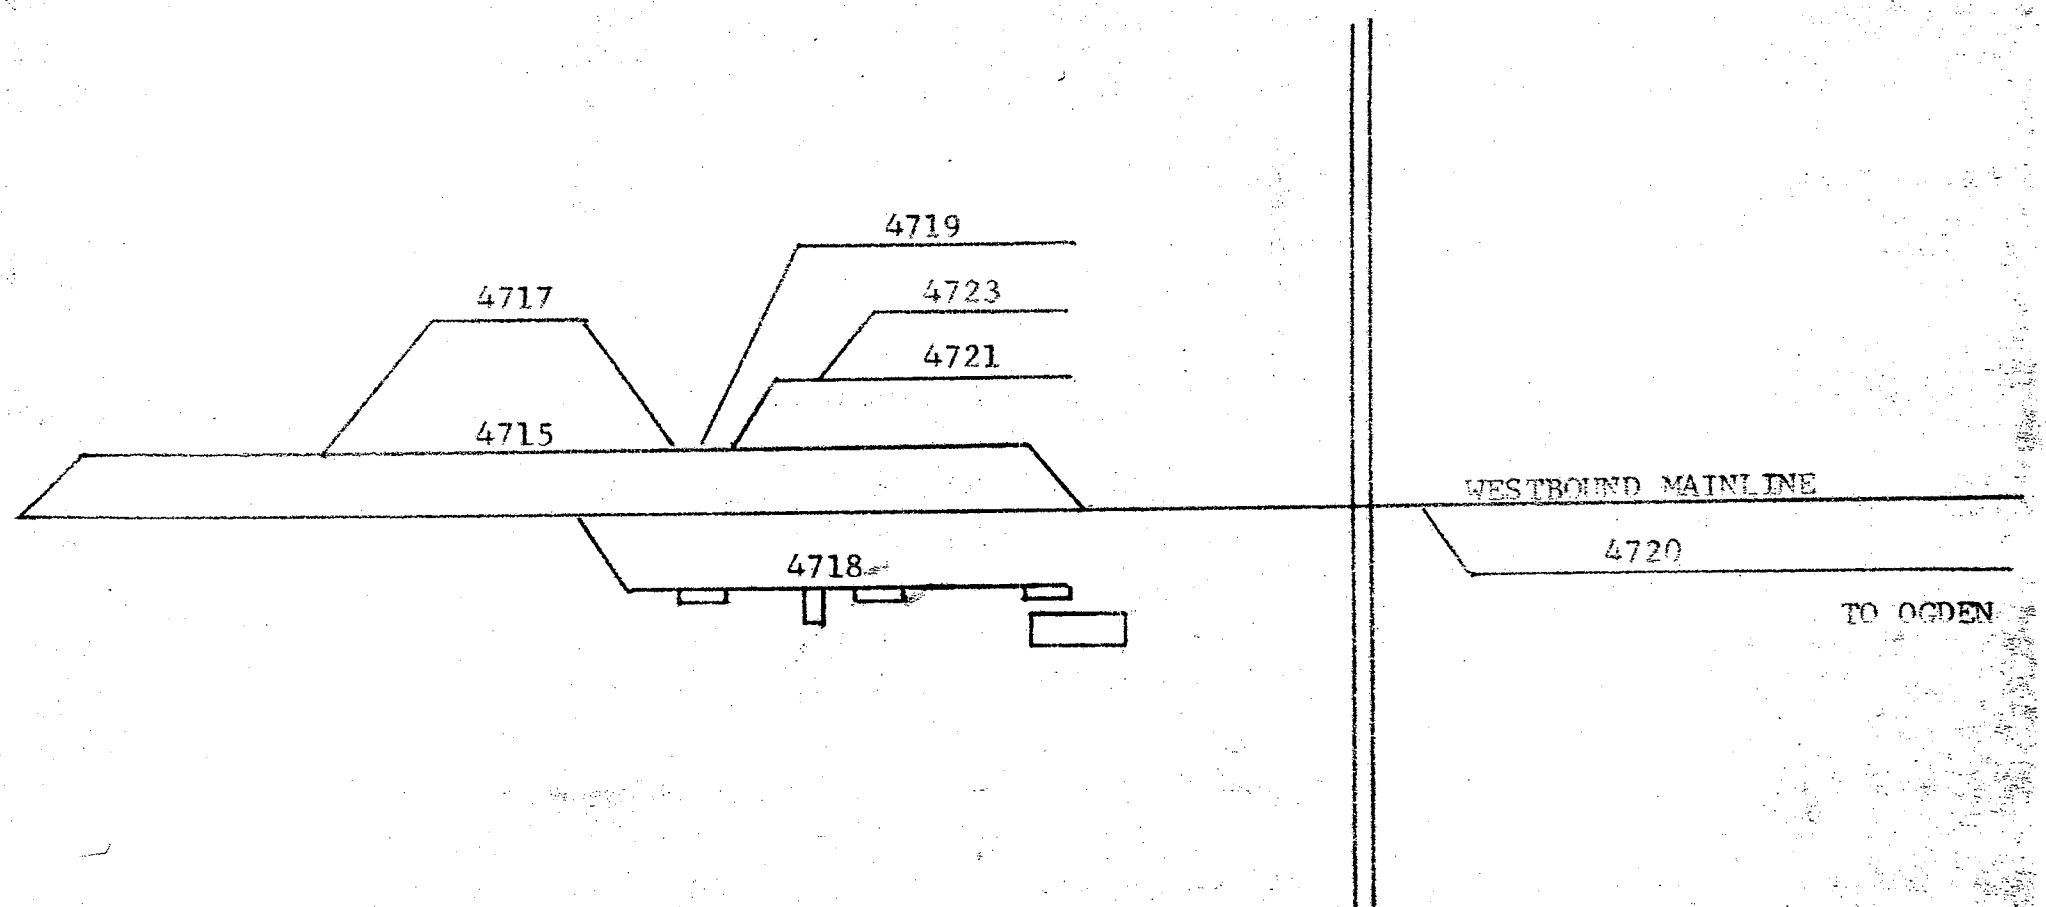

ZONE 47

BATTLE MOUNTAIN - WESTBOUND

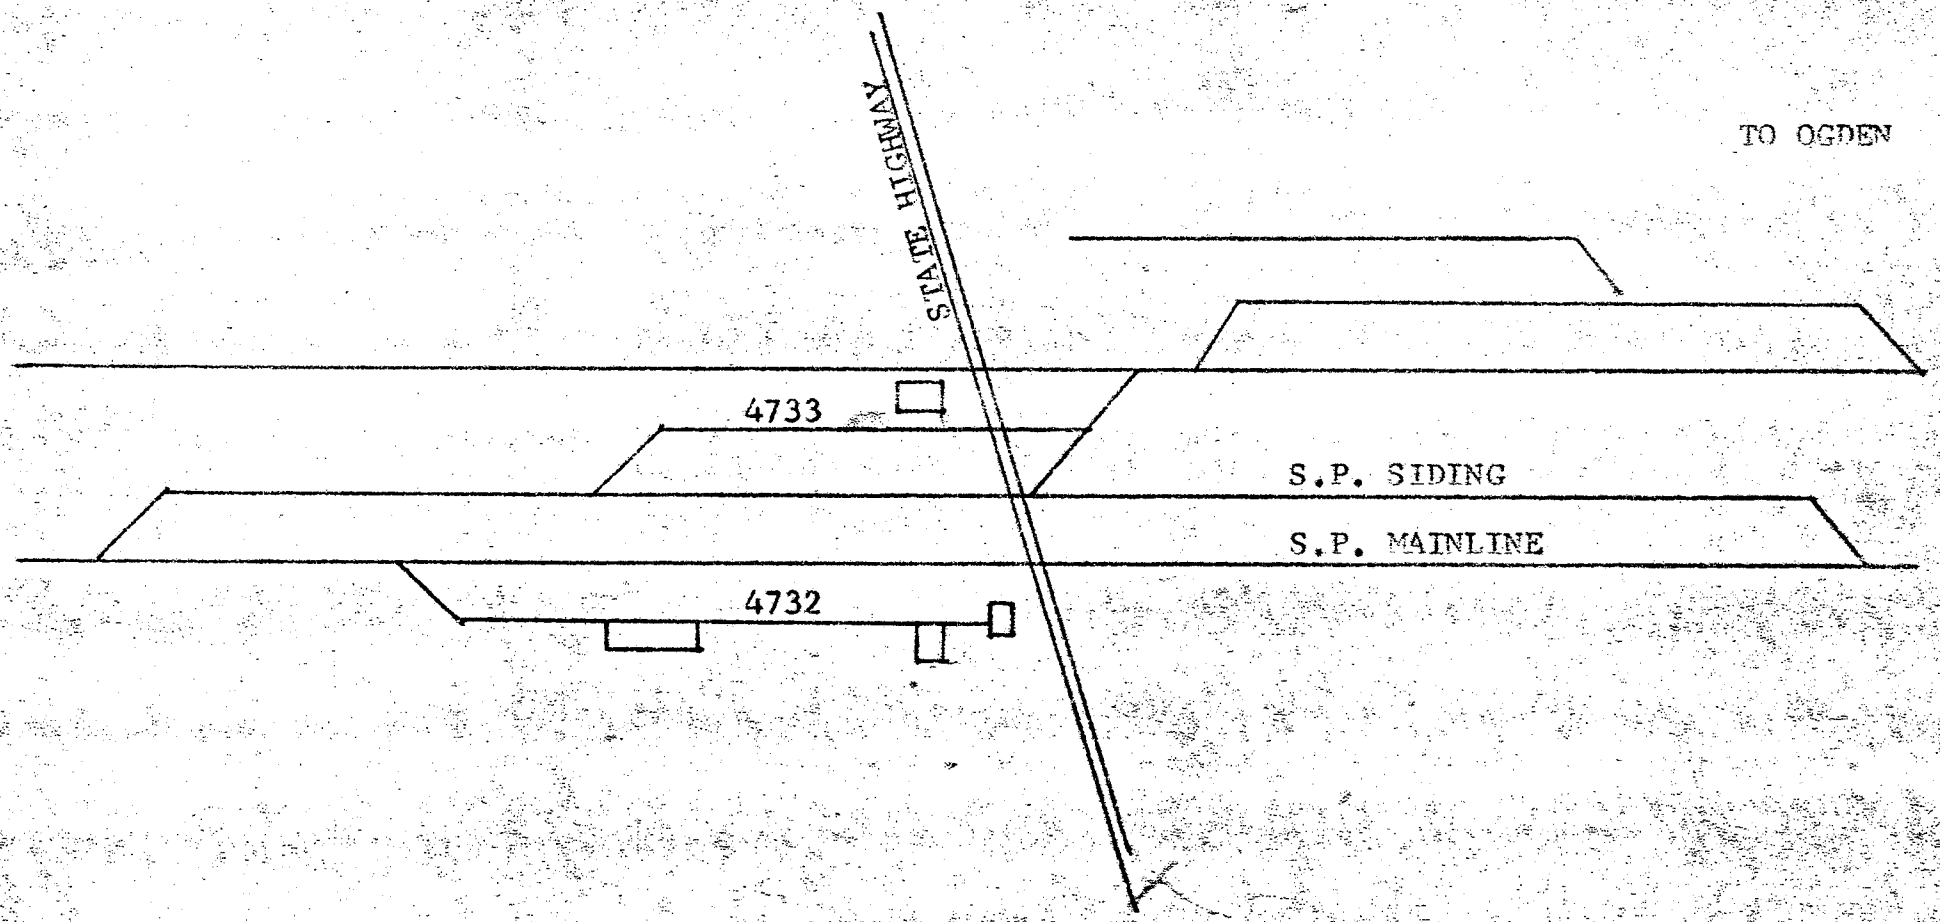

ZONE 47

BEOWAWE - WESTBOUND

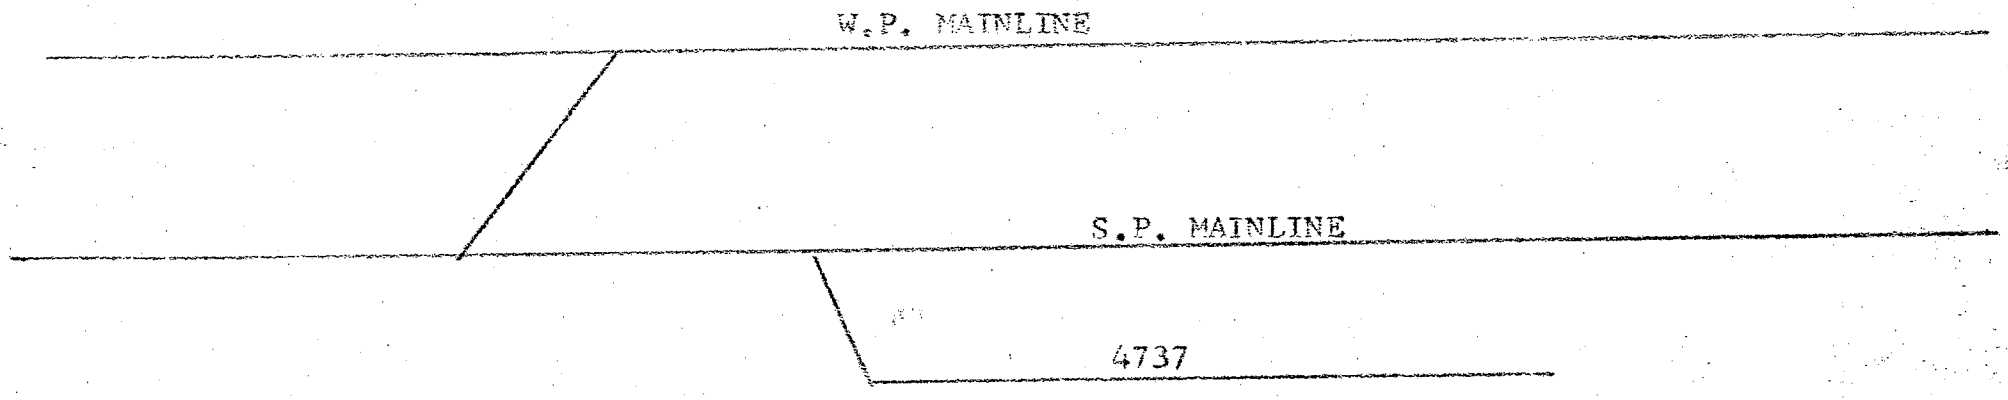

ZONE 47

BARTH - WESTBOUND

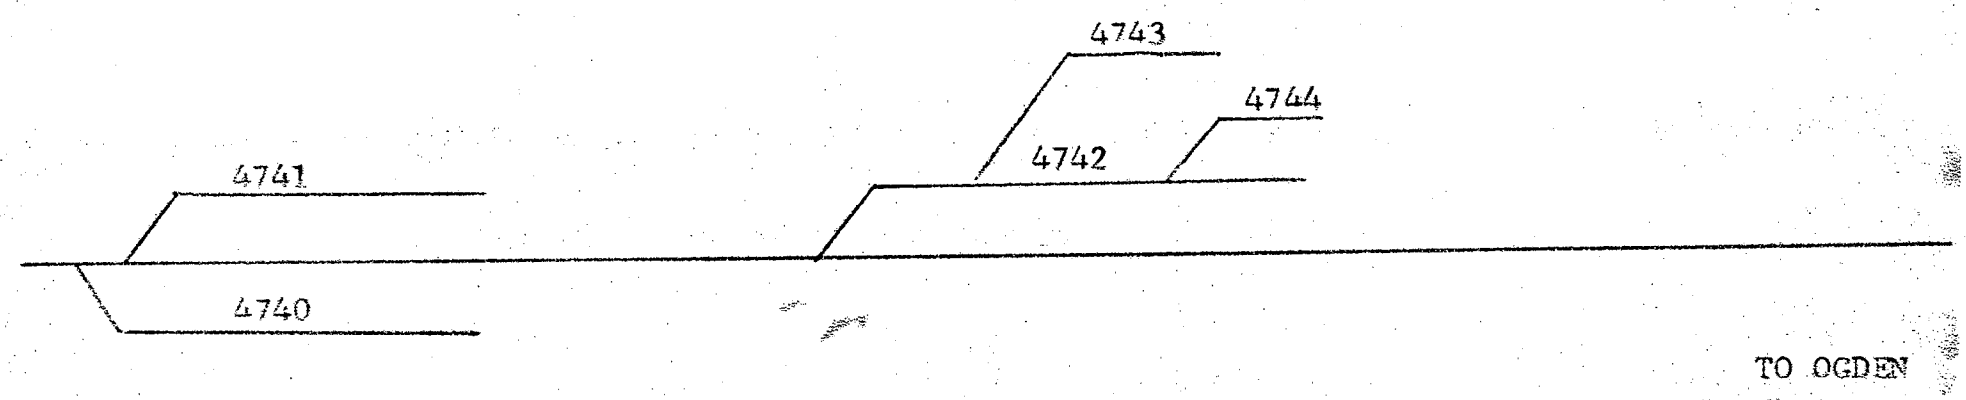

ZONE 47

PALISADE - WESTBOUND

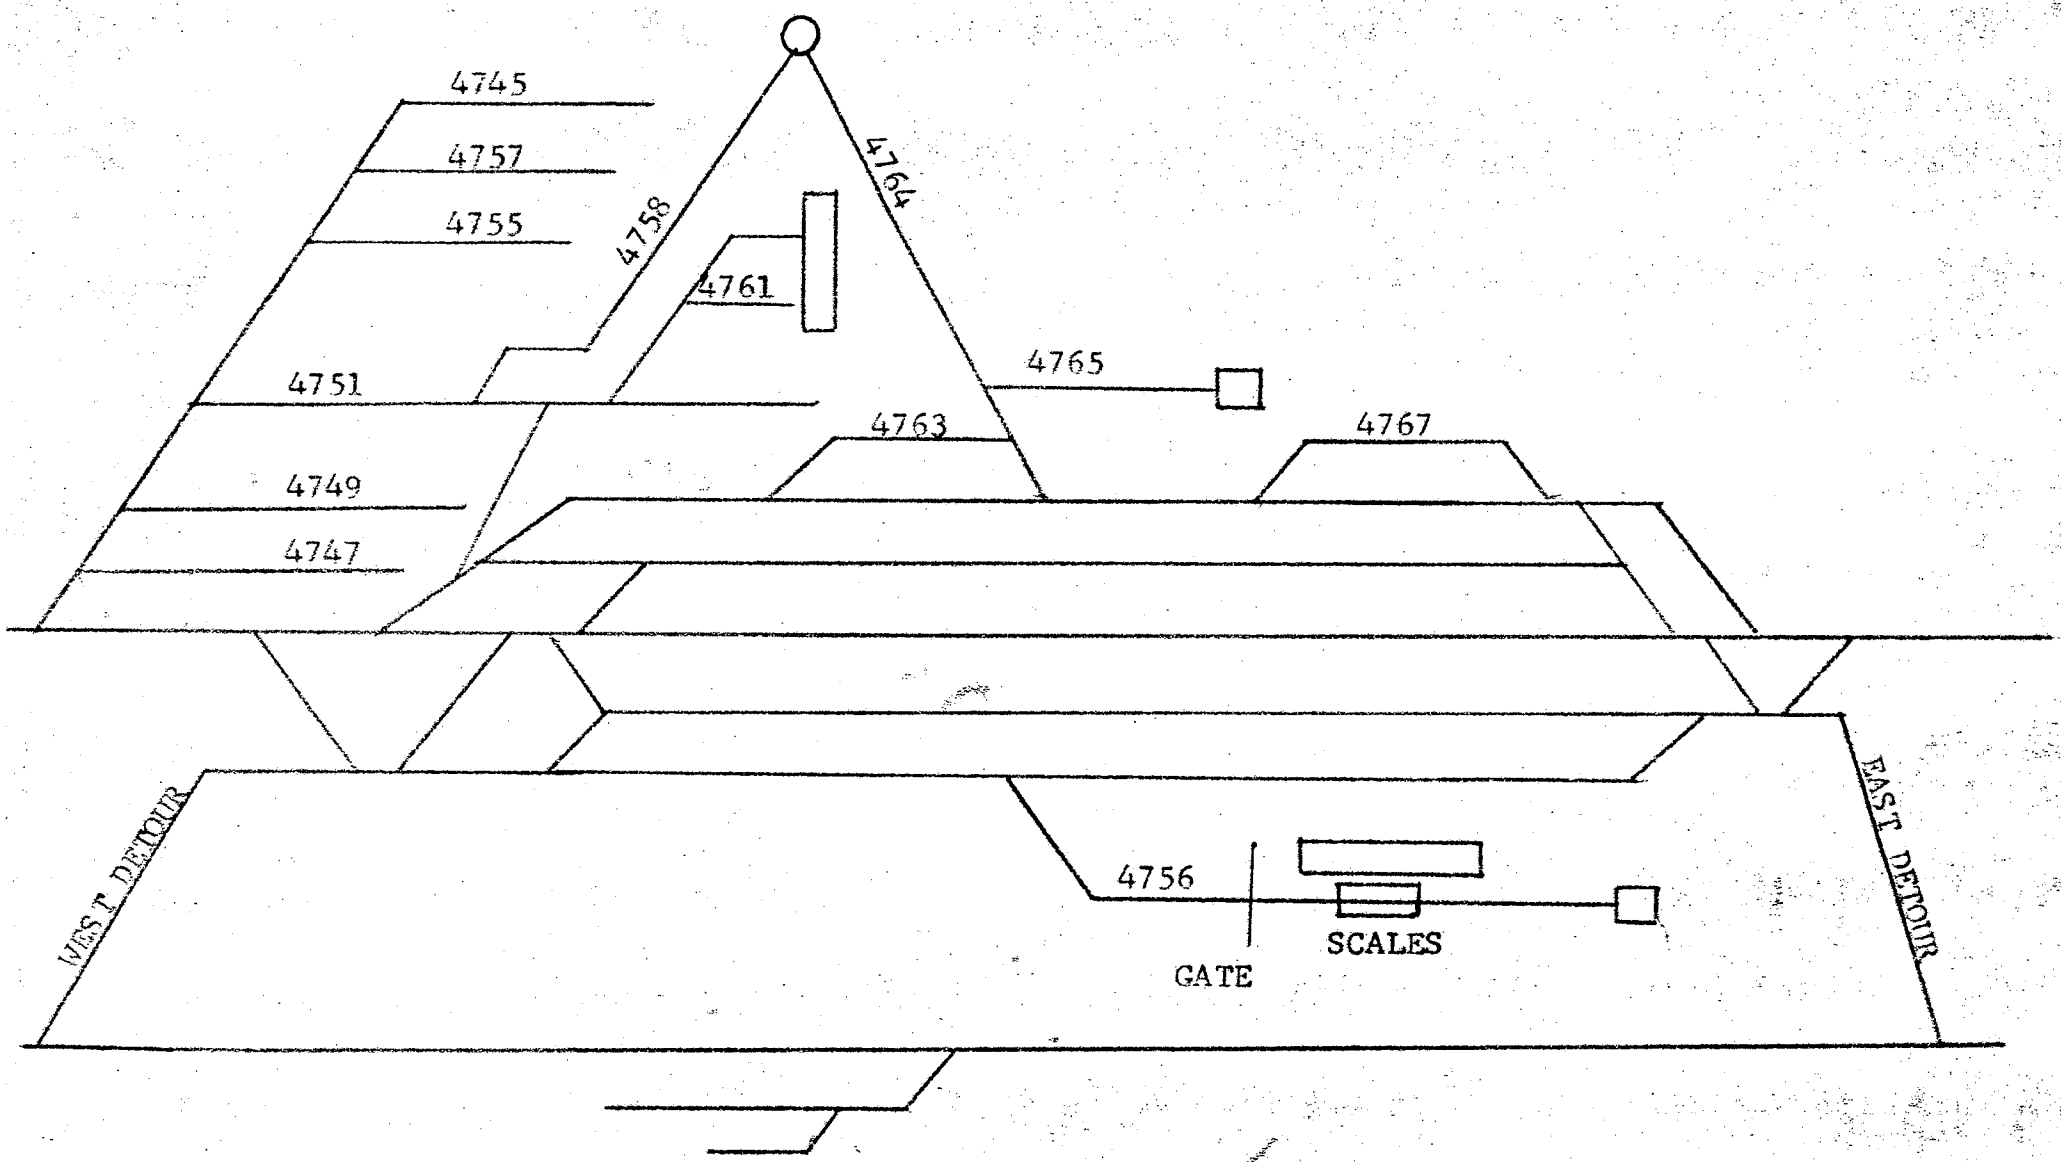

ZONE 47

CARLIN - WESTBOUND

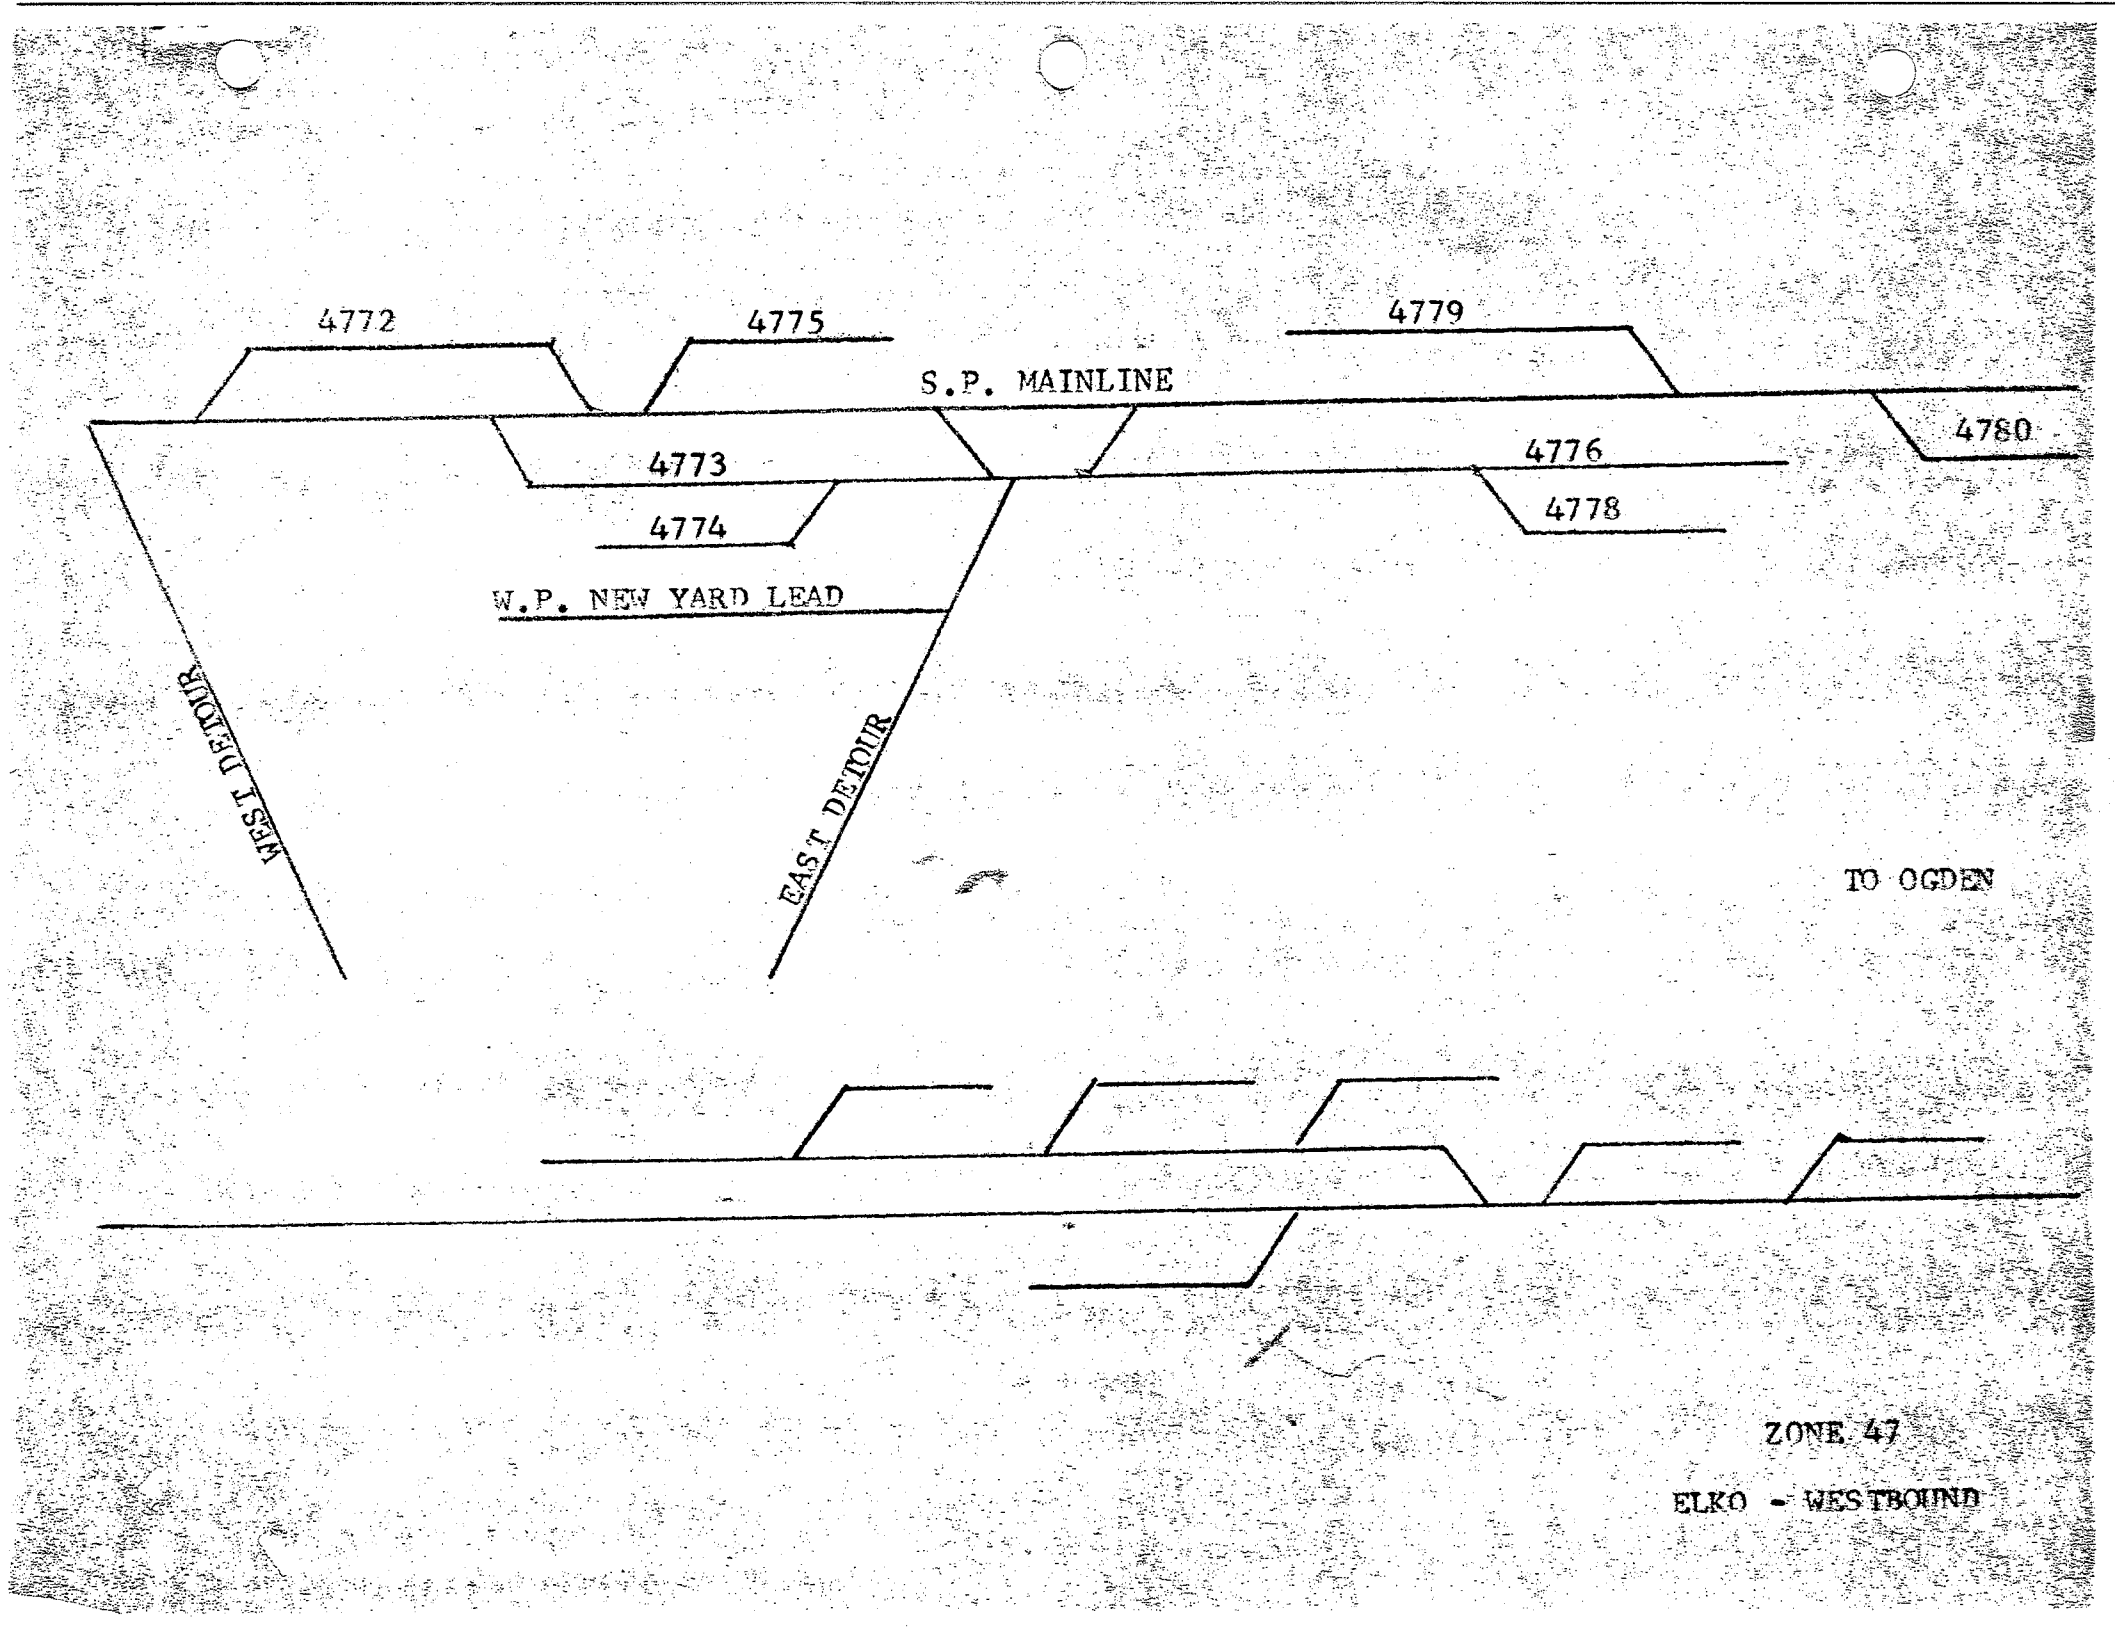
4772
4775
4779
S.P. MAINLINE
4780
4773
4776
4774
4778
W.P. NEW YARD LEAD
WEST DETOUR
EAST DETOUR
TO OGDEN
ZONE 47
ELKO - WESTBOUND

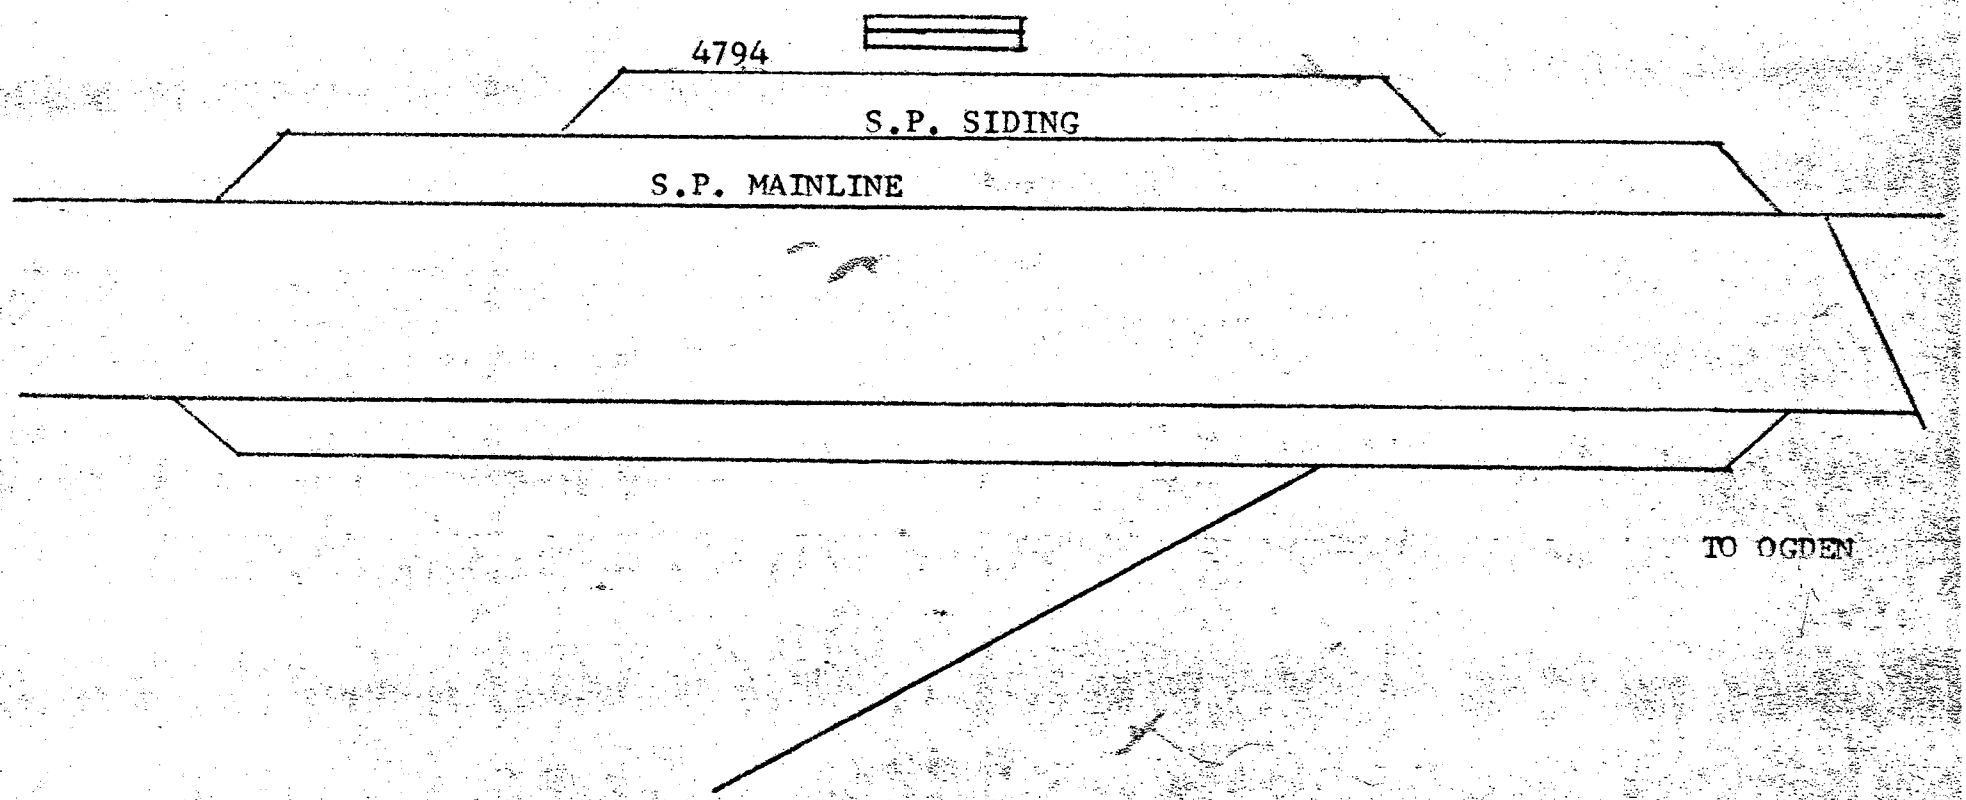

ZONE 47
DEETH - WESTBOUND

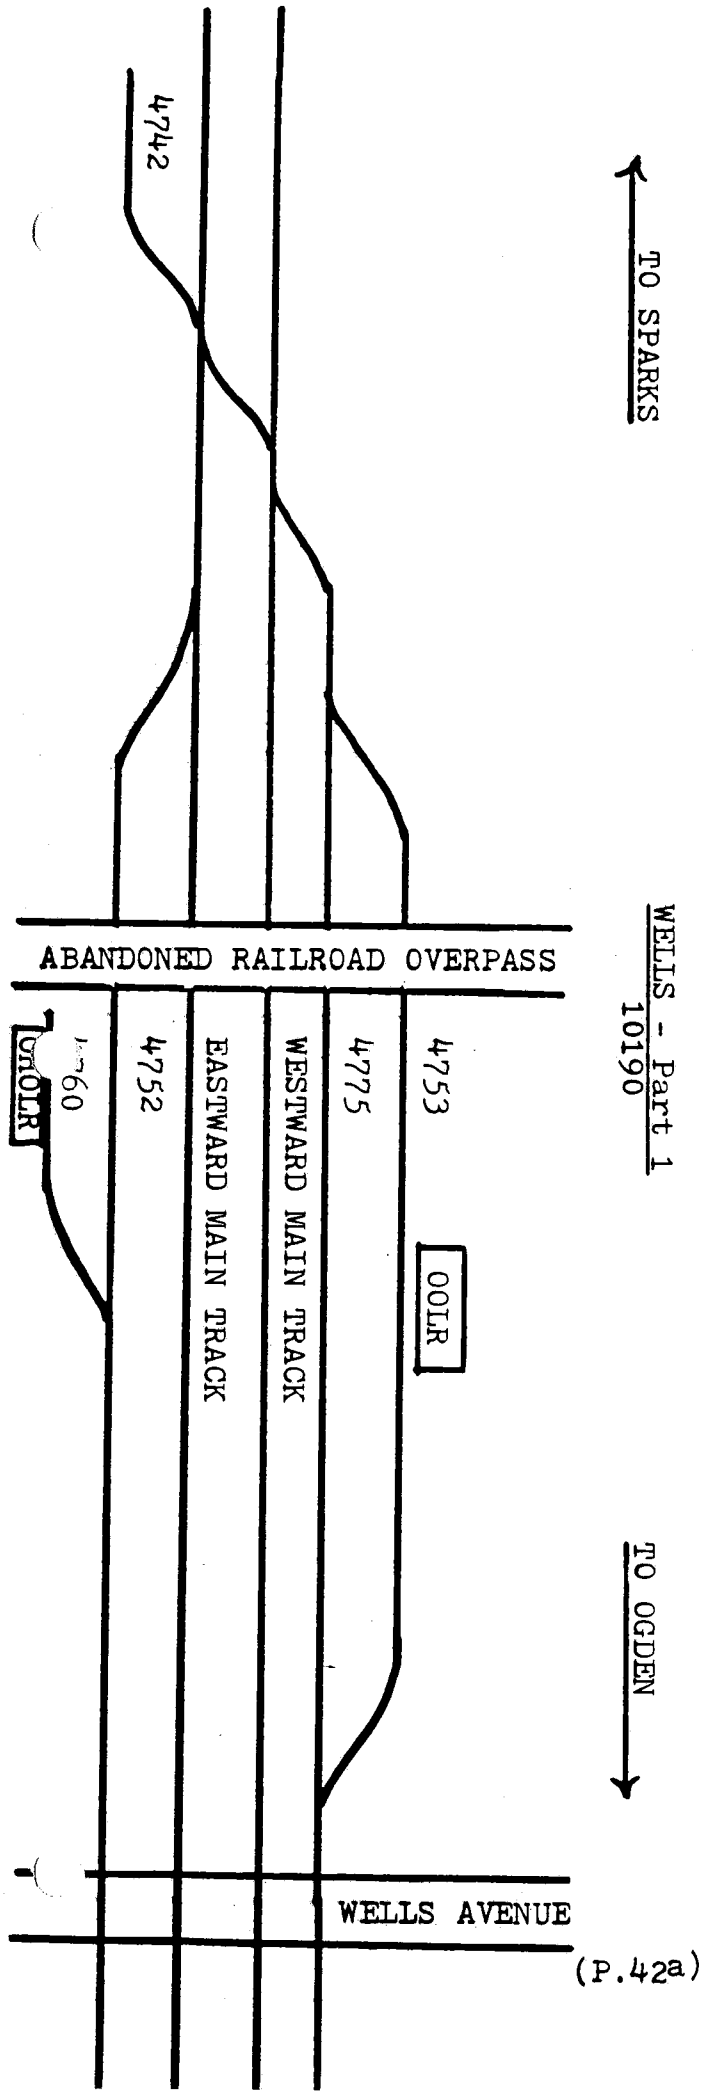

WELLS - Part 1
10190

(P.42a)

show the letter R in the code column, time and date in the next column, write the SPINS number of the track where car was left.

INDUSTRY WORK REPORT, CS 1307

This form differs slightly from the Conductor's Work Report, form CS 1306- and is used primarily in Industrial Areas. Code H (Hold/Storage) is not used with this form. All other codes, however, are used in the same manner, and additionally there are two other codes:

I - INTRAPLANT SWITCH
If the car was moved from one spot to another spot, either on the same or different track within the same industry, on request of the customer, show the letter I in the code column, time and date in the next two columns. Write in the Remarks column, the SPINS number where you spotted the car.

Z - SET-OUT IN ZONE
If cars are set to a "sluff" track in an industrial area where no attempt will be made to spot these cars, show the letter Z in the code column, with time and date in the next two columns. Write in the Remarks column, the SPINS number of the track where cars were left.

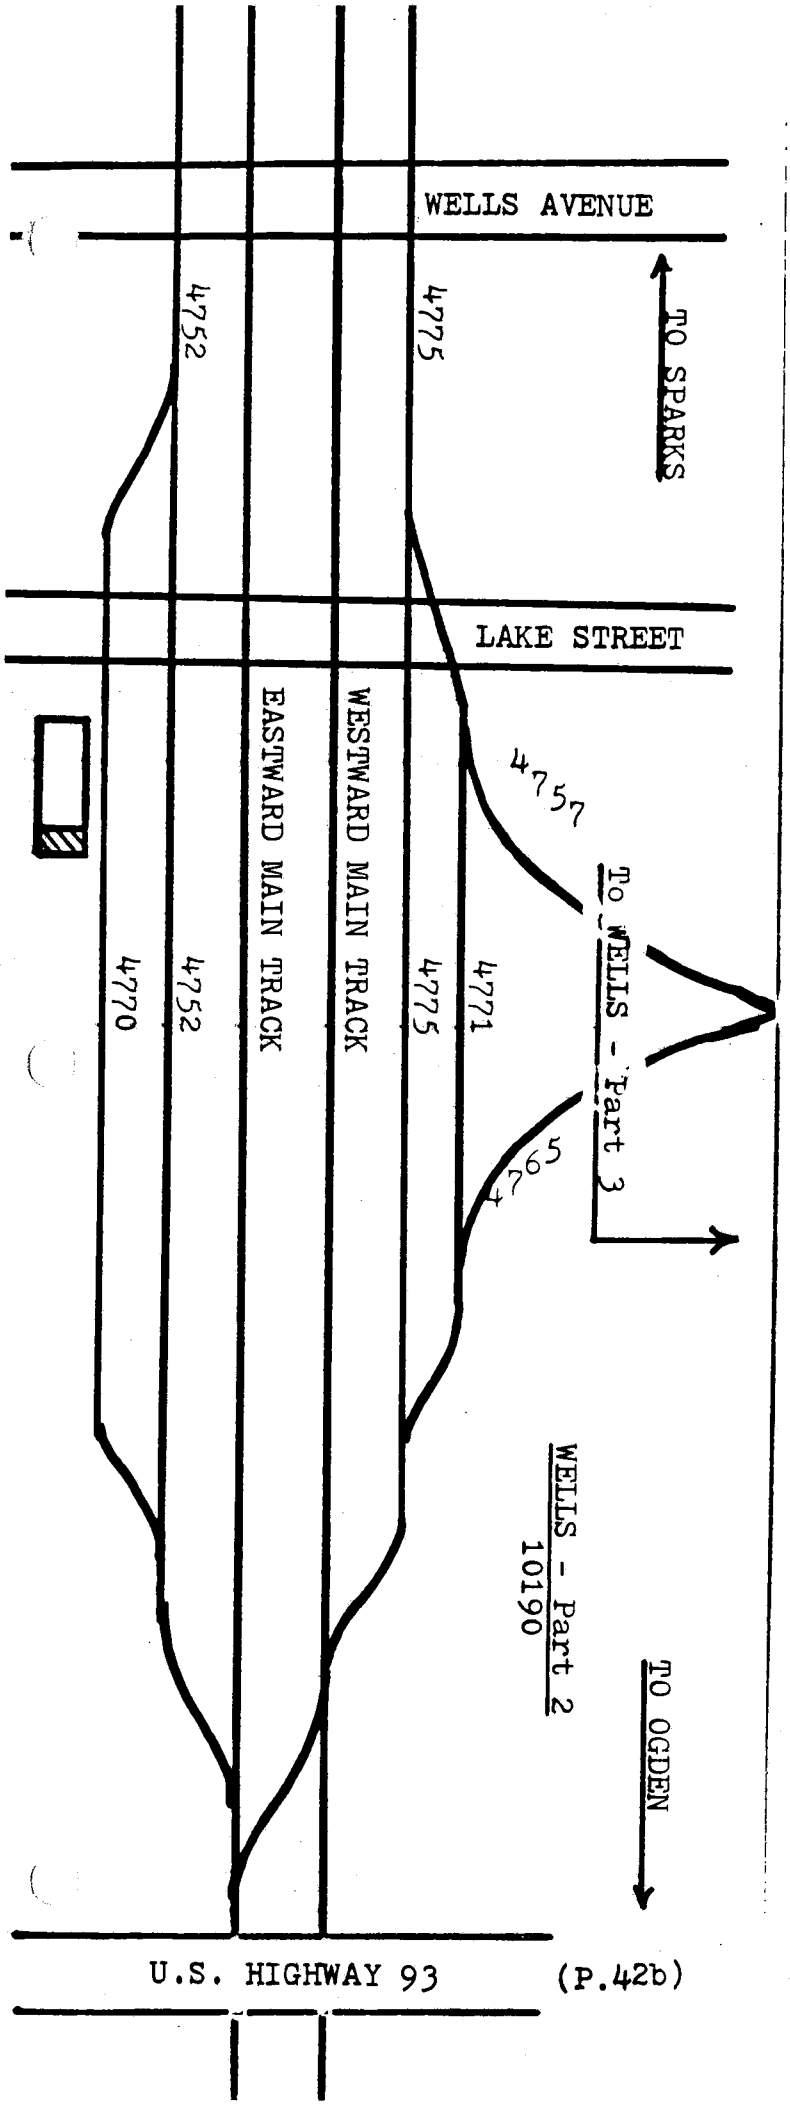

(P.42b)

LEGEND

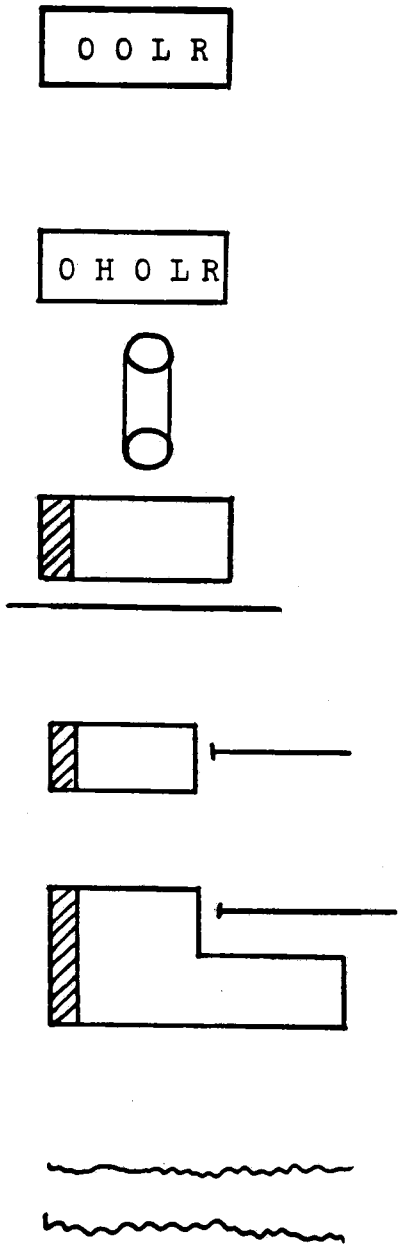

Open Ore Loading Ramp

Overhead Ore Loading Ramp

Conveyor Belt Loading or Unloading

Side dock

End dock

Combination side and end loading dock

Dirt roadway

Where it will aid in switching certain tracks, one or more of the above symbols will appear adjacent to track.

Drawings on subsequent pages <u>are not</u> drawn to scale.

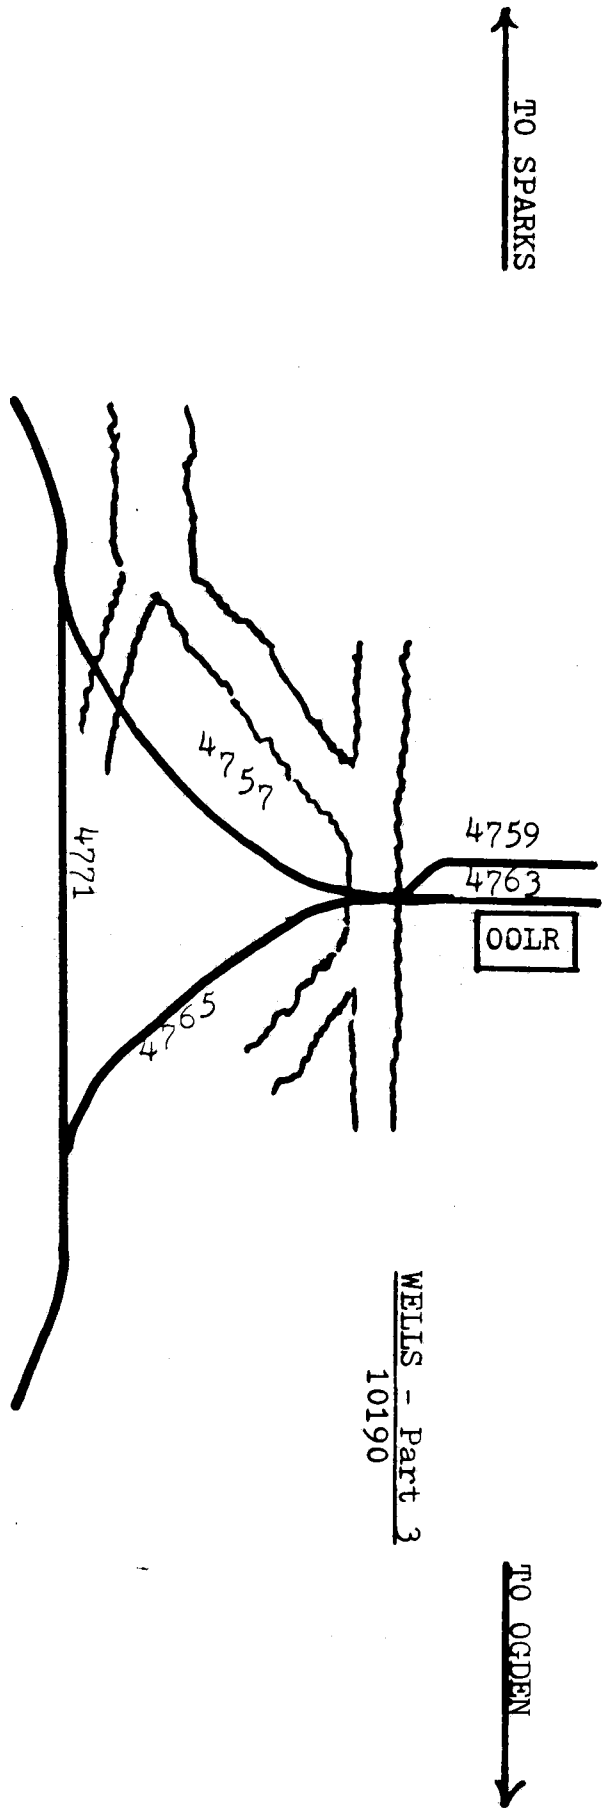

BILL BOXES

Boxes for Waybills or Bills of Lading are as follows:

STATION	DESCRIPTION	LOCATED
Cosgrave	Brown	E & W Switch
Winnemucca	Yellow	S side of station
Rennox	Wooden	S side of track at No. Battle Mountain road crossing
Dunphy	Silver	phone booth at E end
Iron Point	Brown	post at W end
Mote	Grey	cement phone booth W end
Battle Mountain	Brown	N side of station
Argenta (Milchem)	White	300' E of switch
Beowawe	Yellow	Phone booth S side of station
Barth	Building	Between SP & WP tracks
Elko	Building	S side in box labelled "Bill Box"
Wells	Brown	wooden box next to cement phone booth

Above locations and descriptions are subject to change by Trainmaster Notice.

TRACK	INDUSTRY SERVED	CAPACITY IN FEET
780	Moor Siding Code 91	6842
4782	Moor Set-out Runaround Codes 90 & 91	320
4786	Holborn Siding Code 91	9770
4788	Holborn Set-out Spur Codes 90 & 91	323

TRACK	INDUSTRY SERVED	CAPACITY IN FEET
4410	Winnemucca Siding Code 91	6734
4411	Katie Fluids Spots 01-02	705
4412	Union Seed Code 94	805
4413	Kracaw Spots 01-02	970
4416	Team Track Code 90	875
4418	Dock Track Code 95	218
4418	Glennon Equipment Codes 90 & 95	-
4421	House Track Codes 90 & 91	4675
4421	C B Brown Spot 15	-
4423	Corral Track Codes 90, 91, 94 & 99	1981
4423	General Mills Nutritional Additives Code 94	-
4427	Dyer Lumber Code 99	820

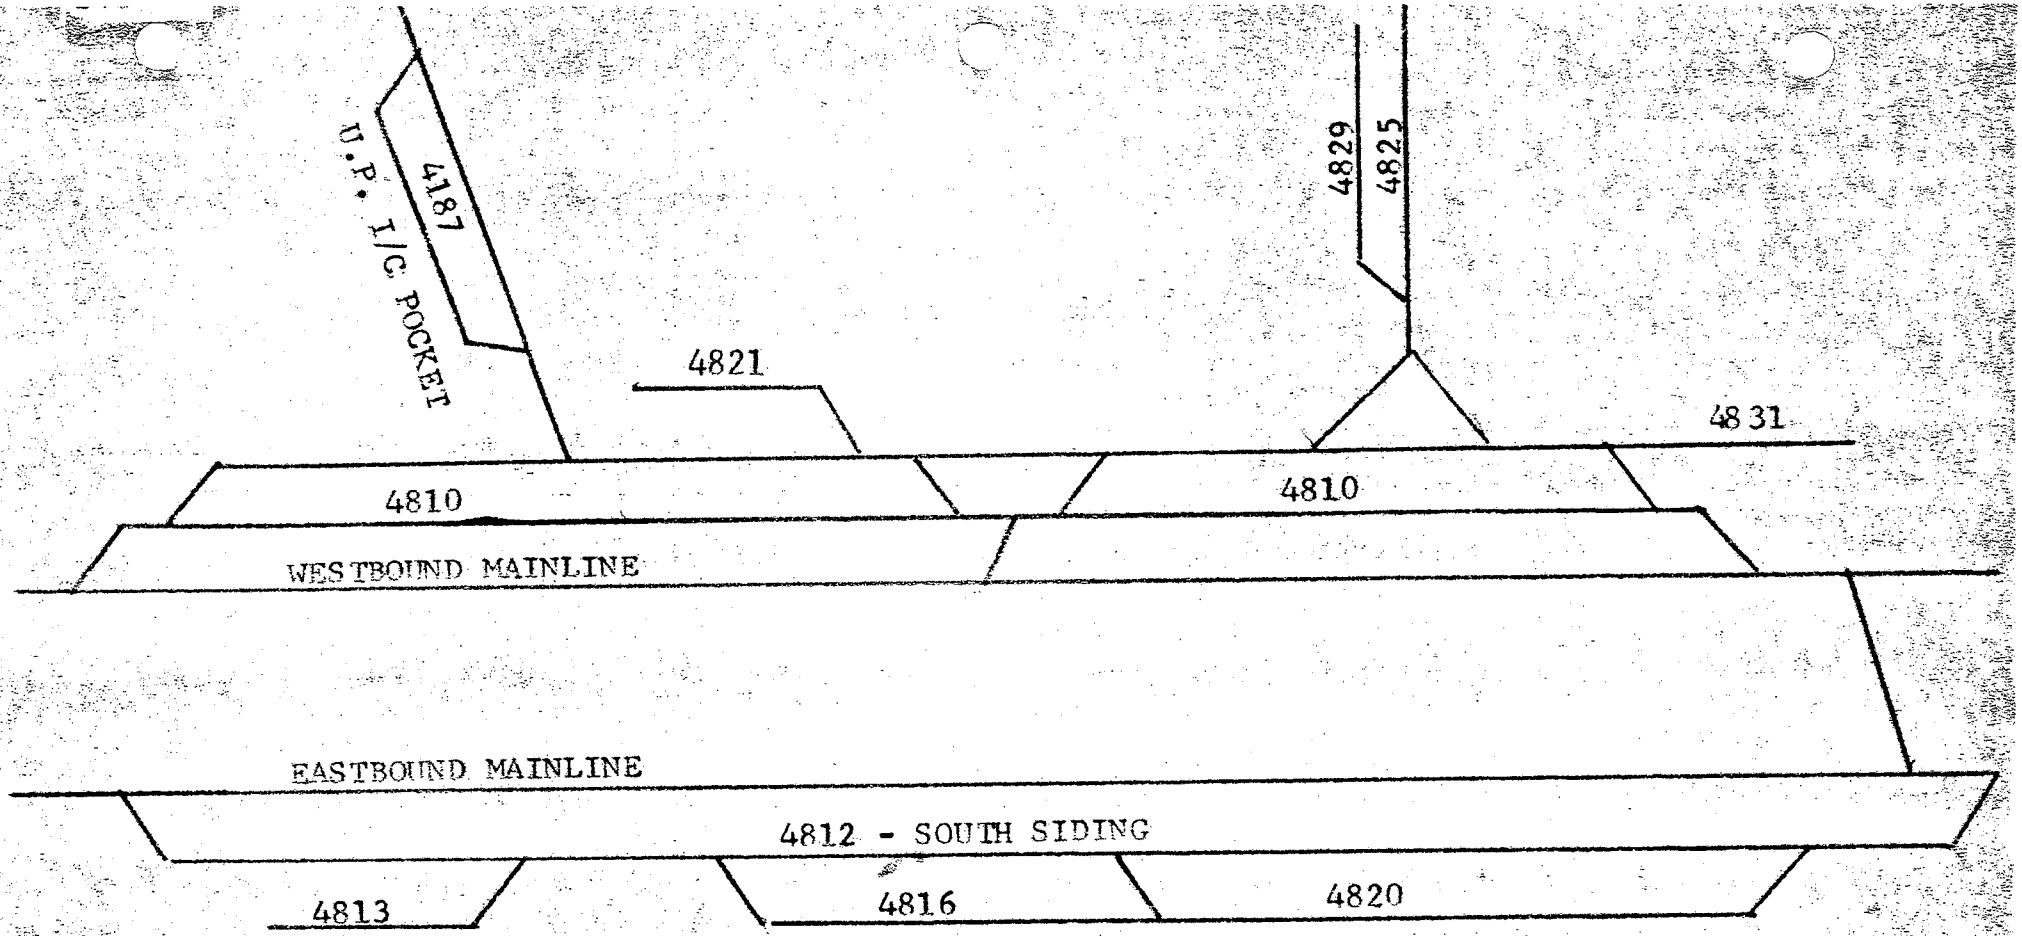

ZONE 48

WELLS

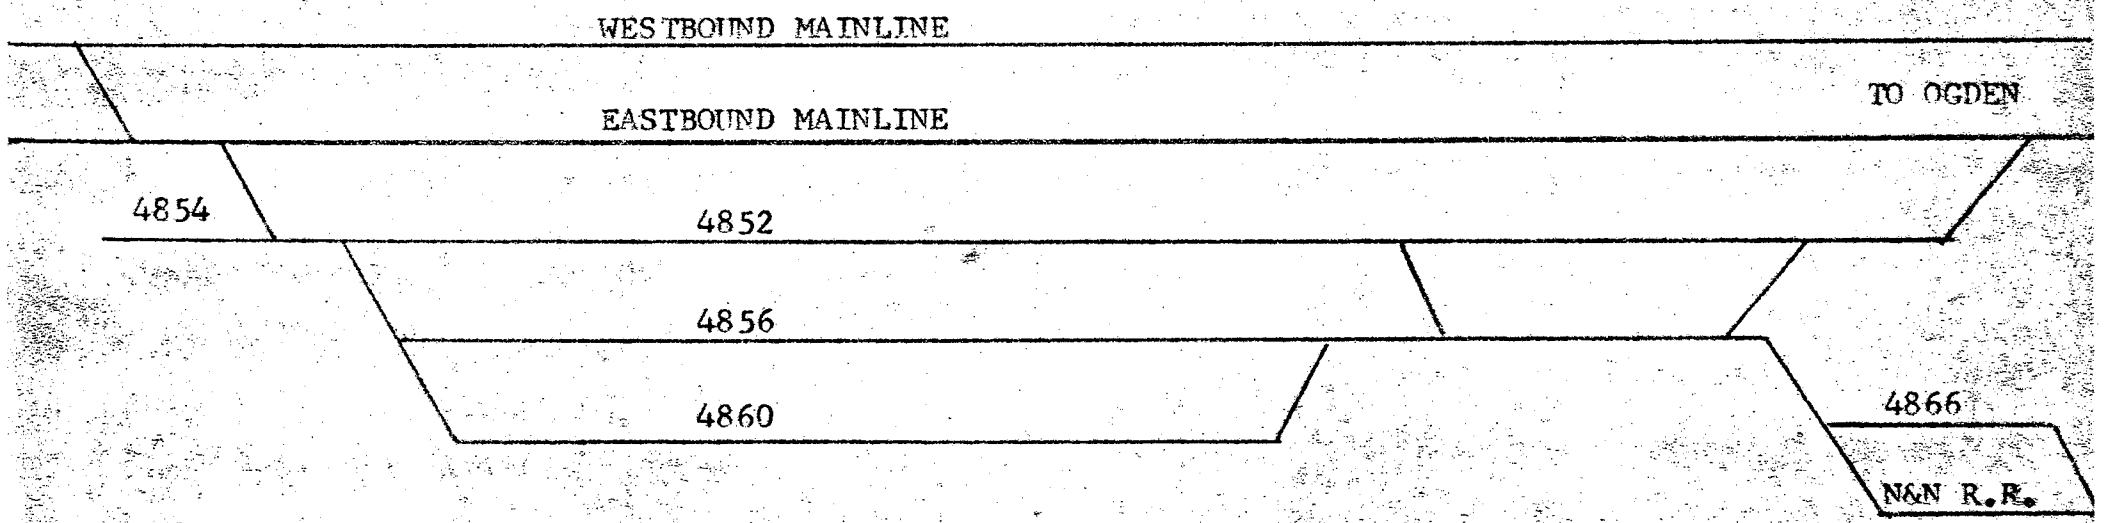

ZONE 48

COBRE

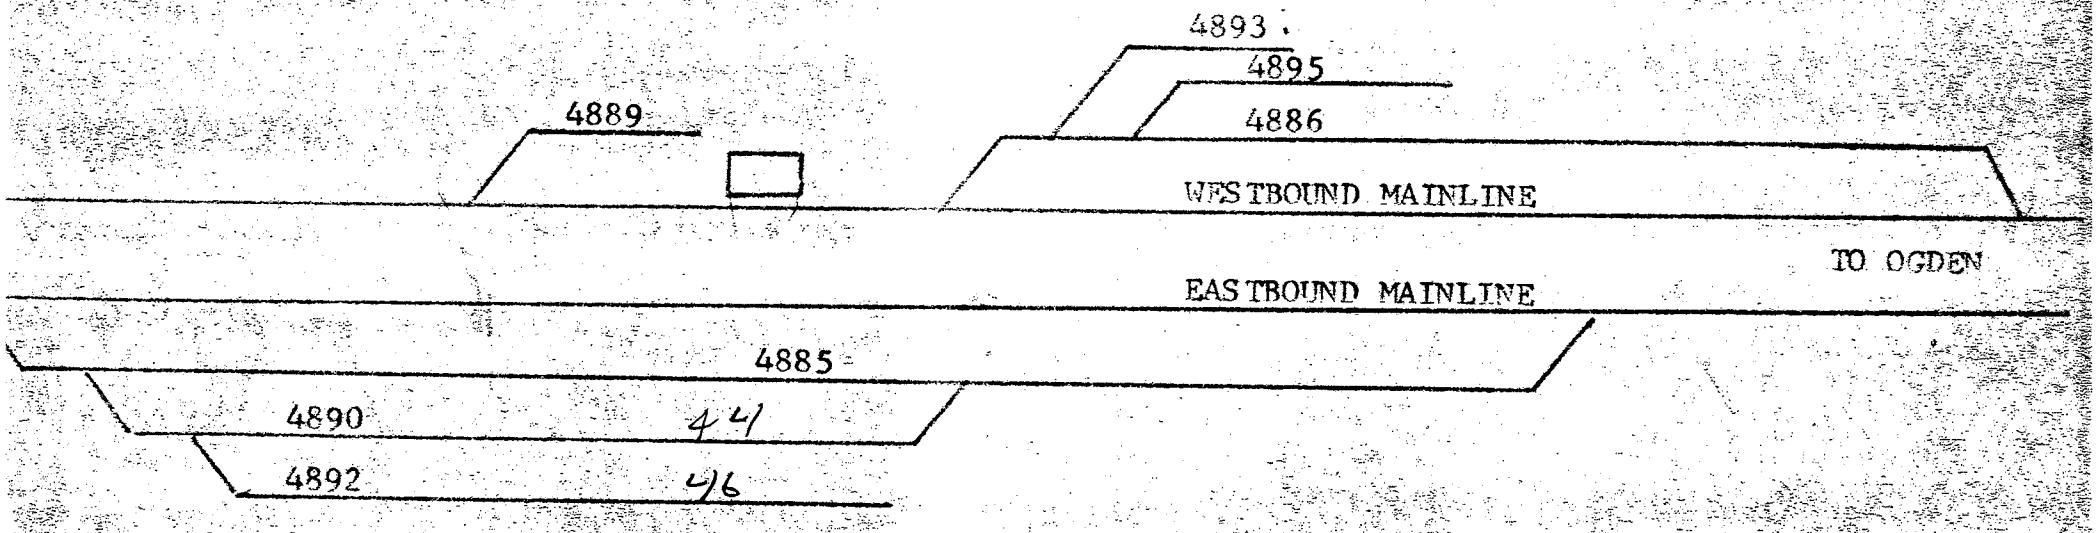

ZONE 48

MONTELLO